


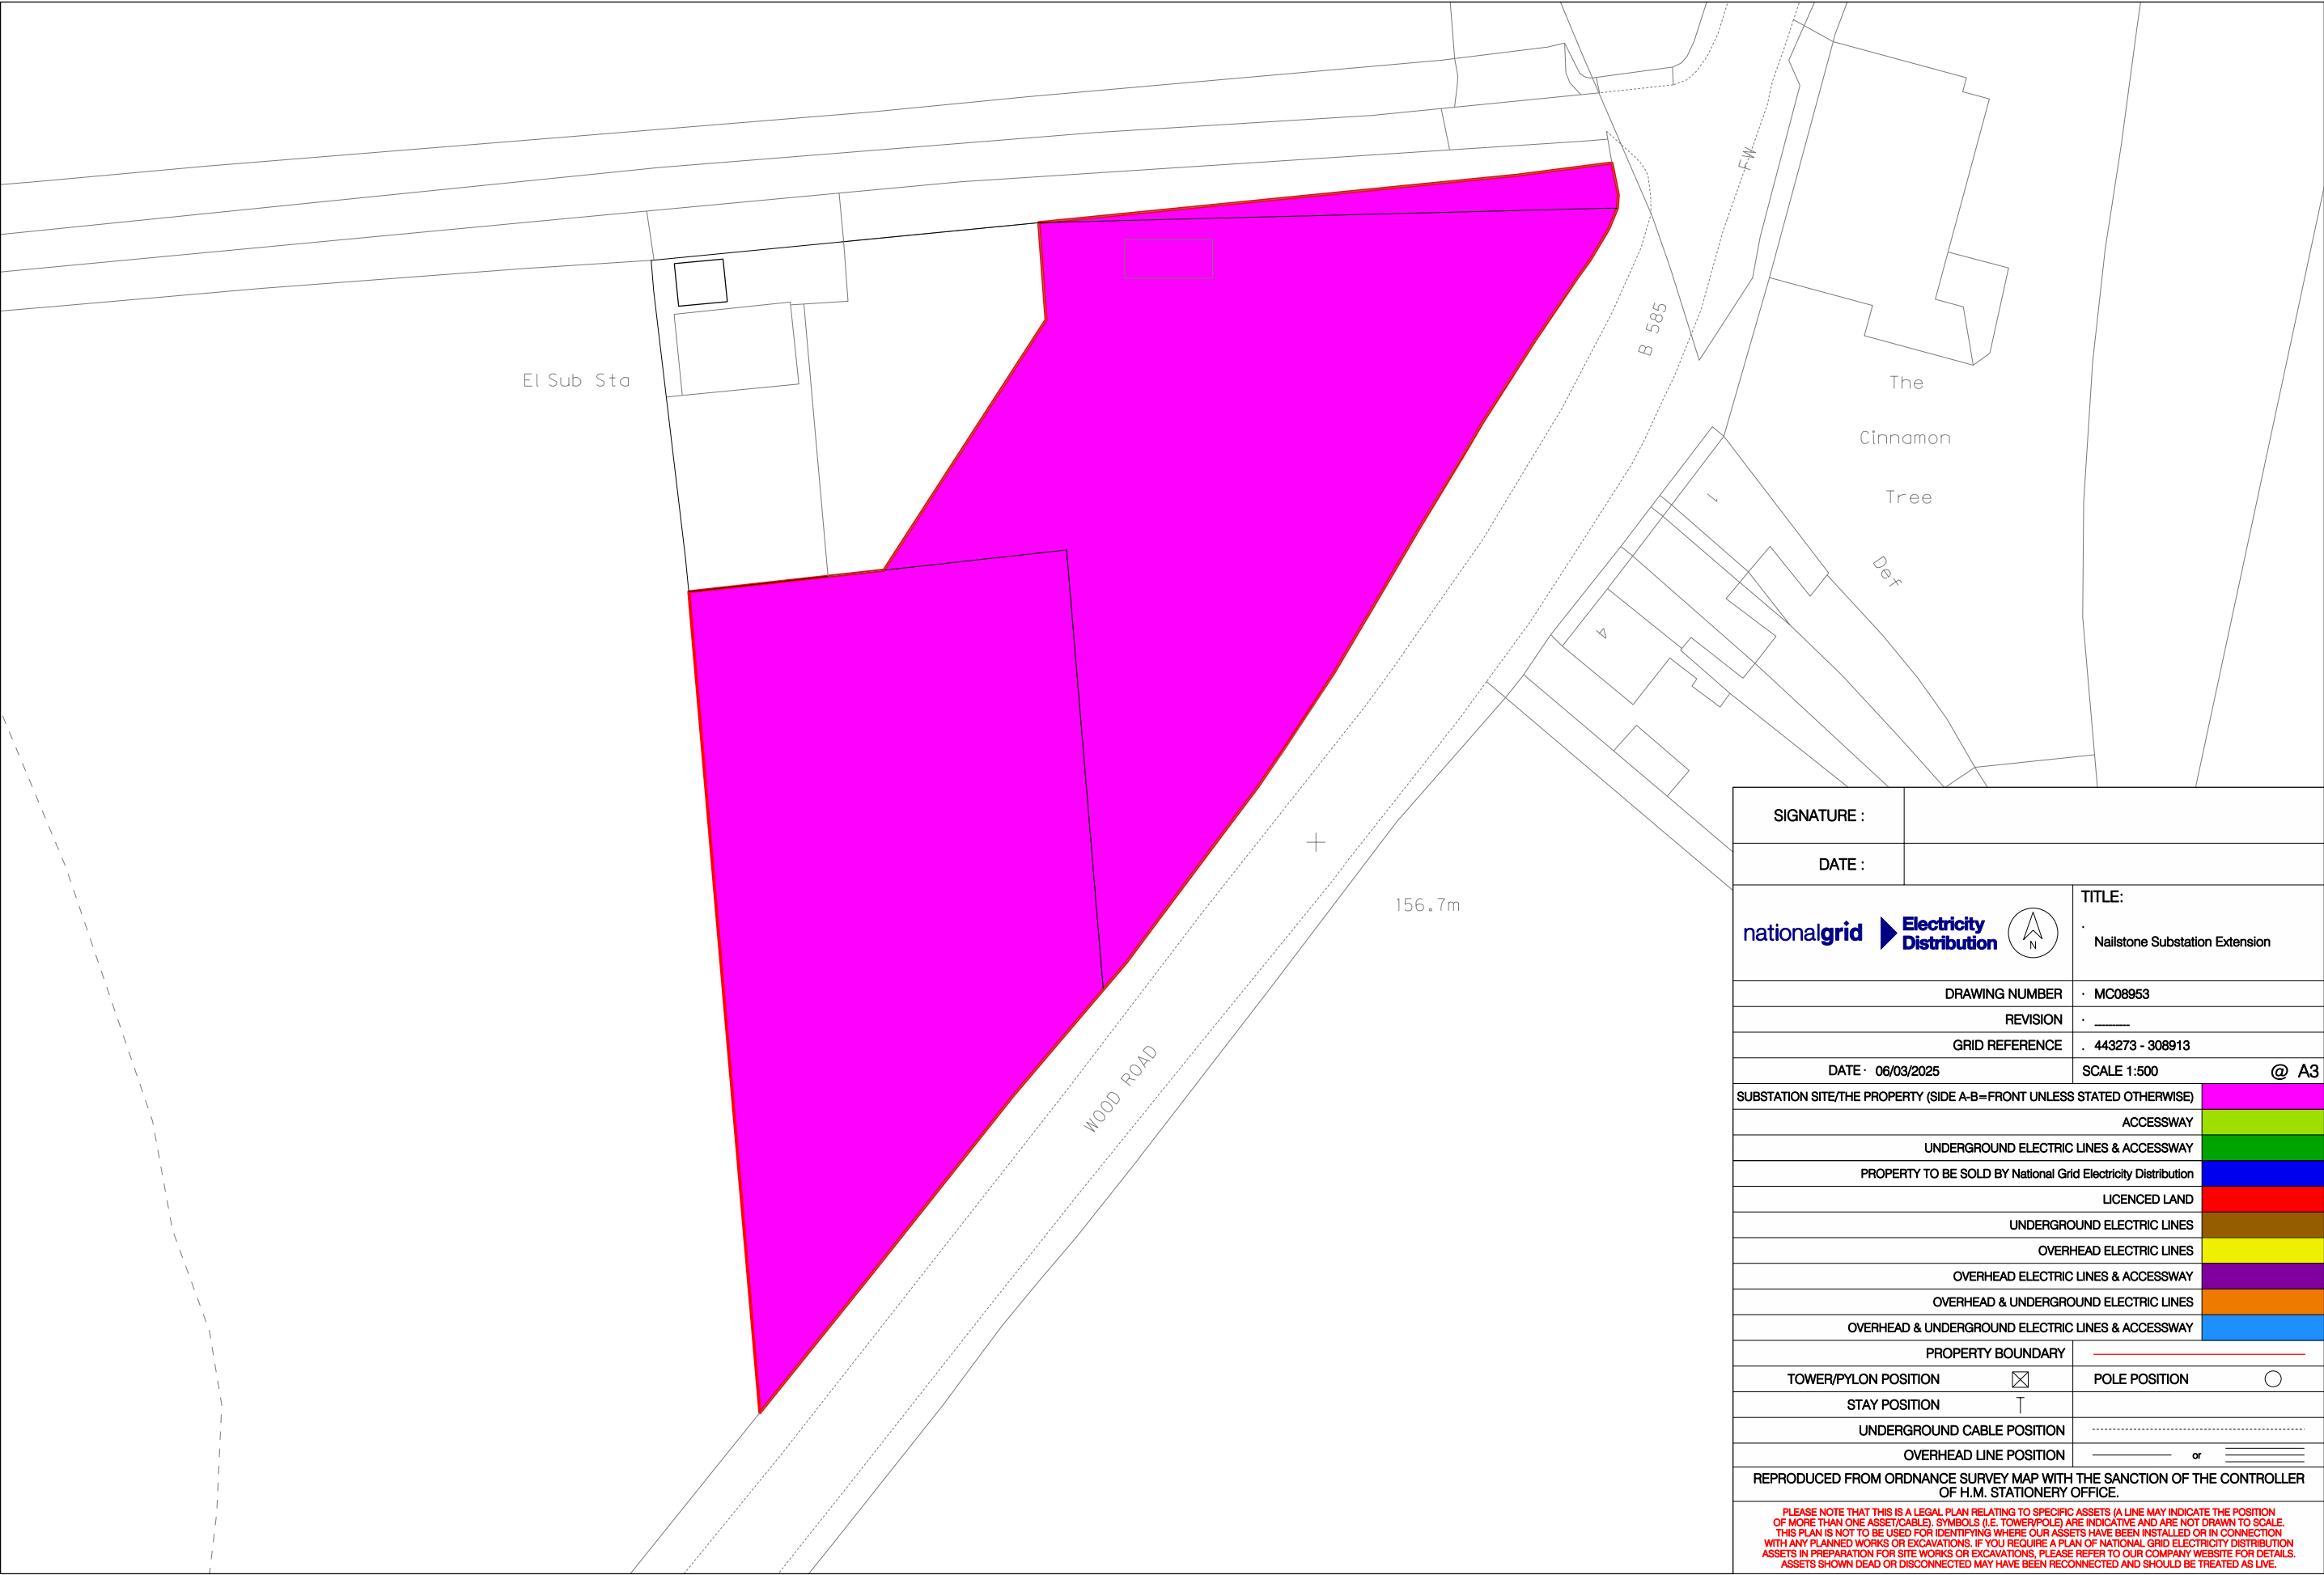

SIGNATURE :	
DATE :	
nationalgrid Electricity Distribution	
TITLE: Nailstone Substation Extension	
DRAWING NUMBER	MC08953
REVISION	
GRID REFERENCE	443273 - 308913
DATE 06/03/2025	SCALE 1:500 @ A3
SUBSTATION SITE/THE PROPERTY (SIDE A-B=FRONT UNLESS STATED OTHERWISE)	
ACCESSWAY	5
UNDERGROUND ELECTRIC LINES & ACCESSWAY	11
PROPERTY TO BE SOLD BY National Grid Electricity Distribution	98
LICENCED LAND	17
UNDERGROUND ELECTRIC LINES	3
OVERHEAD ELECTRIC LINES	118
OVERHEAD ELECTRIC LINES & ACCESSWAY	20
OVERHEAD & UNDERGROUND ELECTRIC LINES	13
OVERHEAD & UNDERGROUND ELECTRIC LINES & ACCESSWAY	30
PROPERTY BOUNDARY	7
TOWER/PYLON POSITION	POLE POSITION
STAY POSITION	
UNDERGROUND CABLE POSITION	
OVERHEAD LINE POSITION	or
REPRODUCED FROM ORDNANCE SURVEY MAP WITH THE SANCTION OF THE CONTROLLER OF H.M. STATIONERY OFFICE.	
PLEASE NOTE THAT THIS IS A LEGAL PLAN RELATING TO SPECIFIC ASSETS (A LINE MAY INDICATE THE POSITION OF MORE THAN ONE ASSET/CABLE). SYMBOLS (I.E. TOWER/POLE) ARE INDICATIVE AND ARE NOT DRAWN TO SCALE. THIS PLAN IS NOT TO BE USED FOR IDENTIFYING WHERE OUR ASSETS HAVE BEEN INSTALLED OR IN CONNECTION WITH ANY PLANNED WORKS OR EXCAVATIONS. IF YOU REQUIRE A PLAN OF NATIONAL GRID ELECTRICITY DISTRIBUTION ASSETS IN PREPARATION FOR SITE WORKS OR EXCAVATIONS, PLEASE REFER TO OUR COMPANY WEBSITE FOR DETAILS. ASSETS SHOWN DEAD OR DISCONNECTED MAY HAVE BEEN RECONNECTED AND SHOULD BE TREATED AS LIVE.	