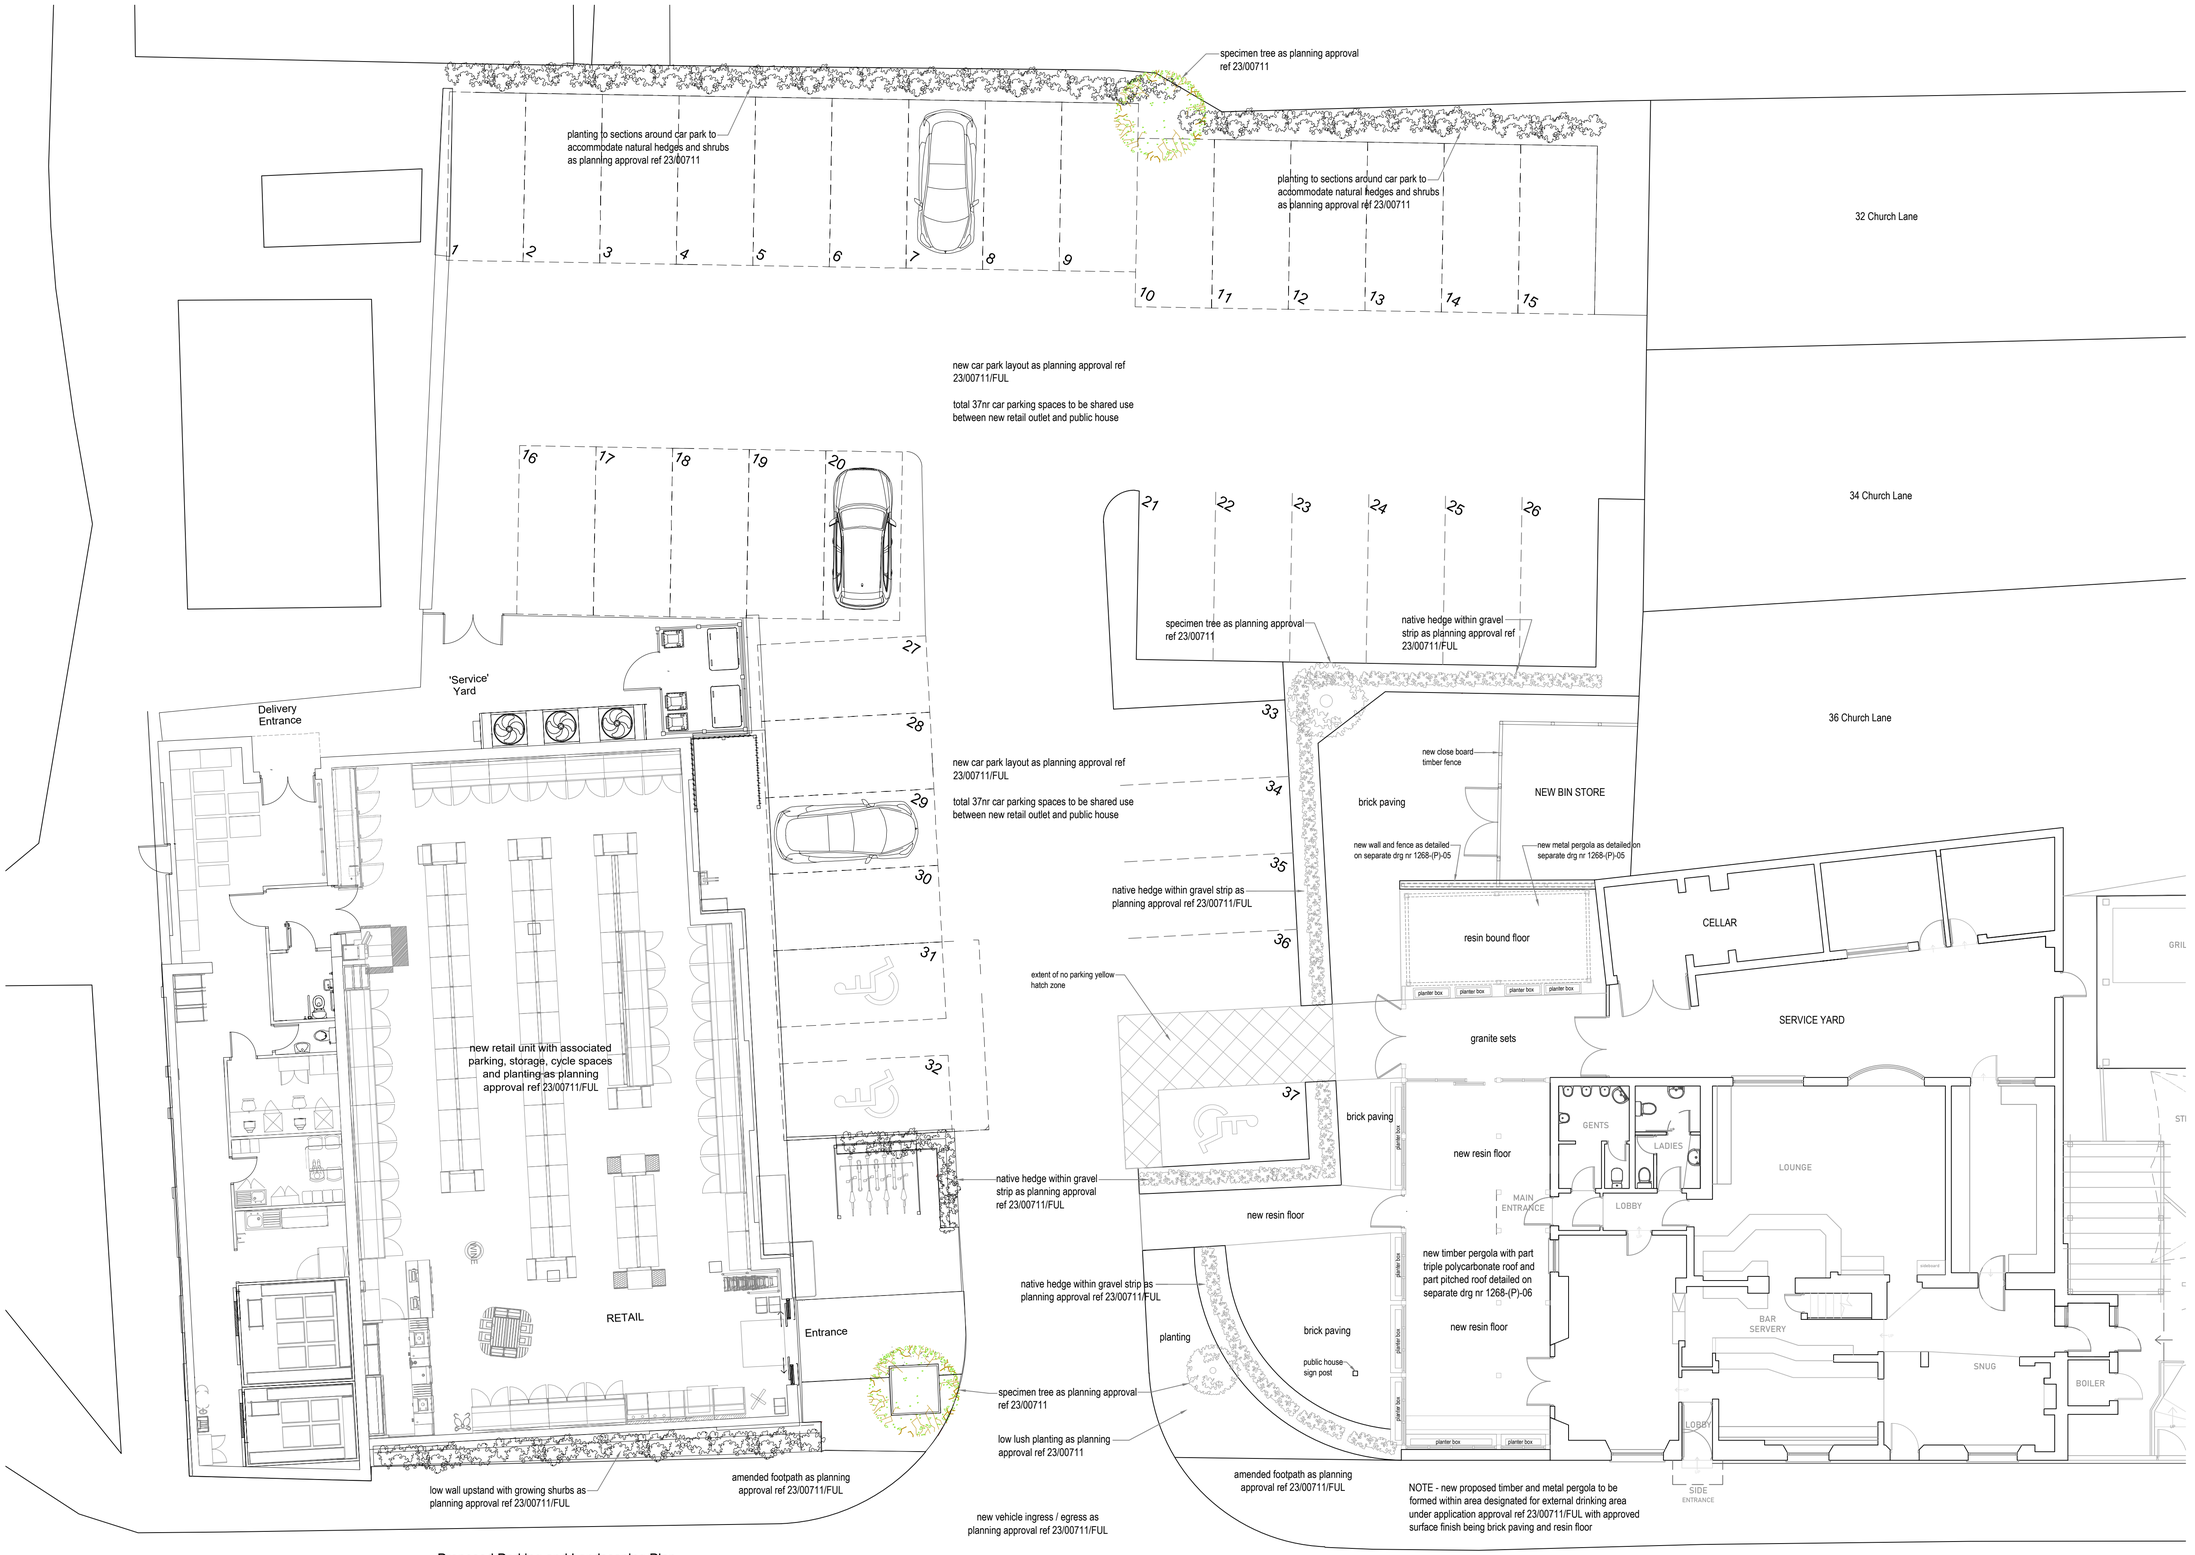



Proposed Parking and Landscaping Plan
Scale 1/100

0 1 2 3 4 5 6m @ 1:100

Copyright.
This drawing and design and all the information contained therein is the sole copyright of SODA Ltd, and reproduction in any form is forbidden unless permission is obtained in writing.

No dimensions to be scaled from this drawing. All Contractors must visit site and be responsible for taking and checking all dimensions relative to this work. The Designer must be advised of any discrepancies in writing.

Revision:

Scale: 1/100 @A1

Date: April 25

Drawn by: PJB

Job title: The Blue bell
39 High Street, Desford
Leicester, LE9 9JF

Drawing title: Parking and Landscaping Provisions

Client: Everards

Drawing Number: 1268-(P)-07

The Studio, Sovereign House, Wakefield WF2 8EF
01924 372654 studio@sodagroup.co.uk

SODA