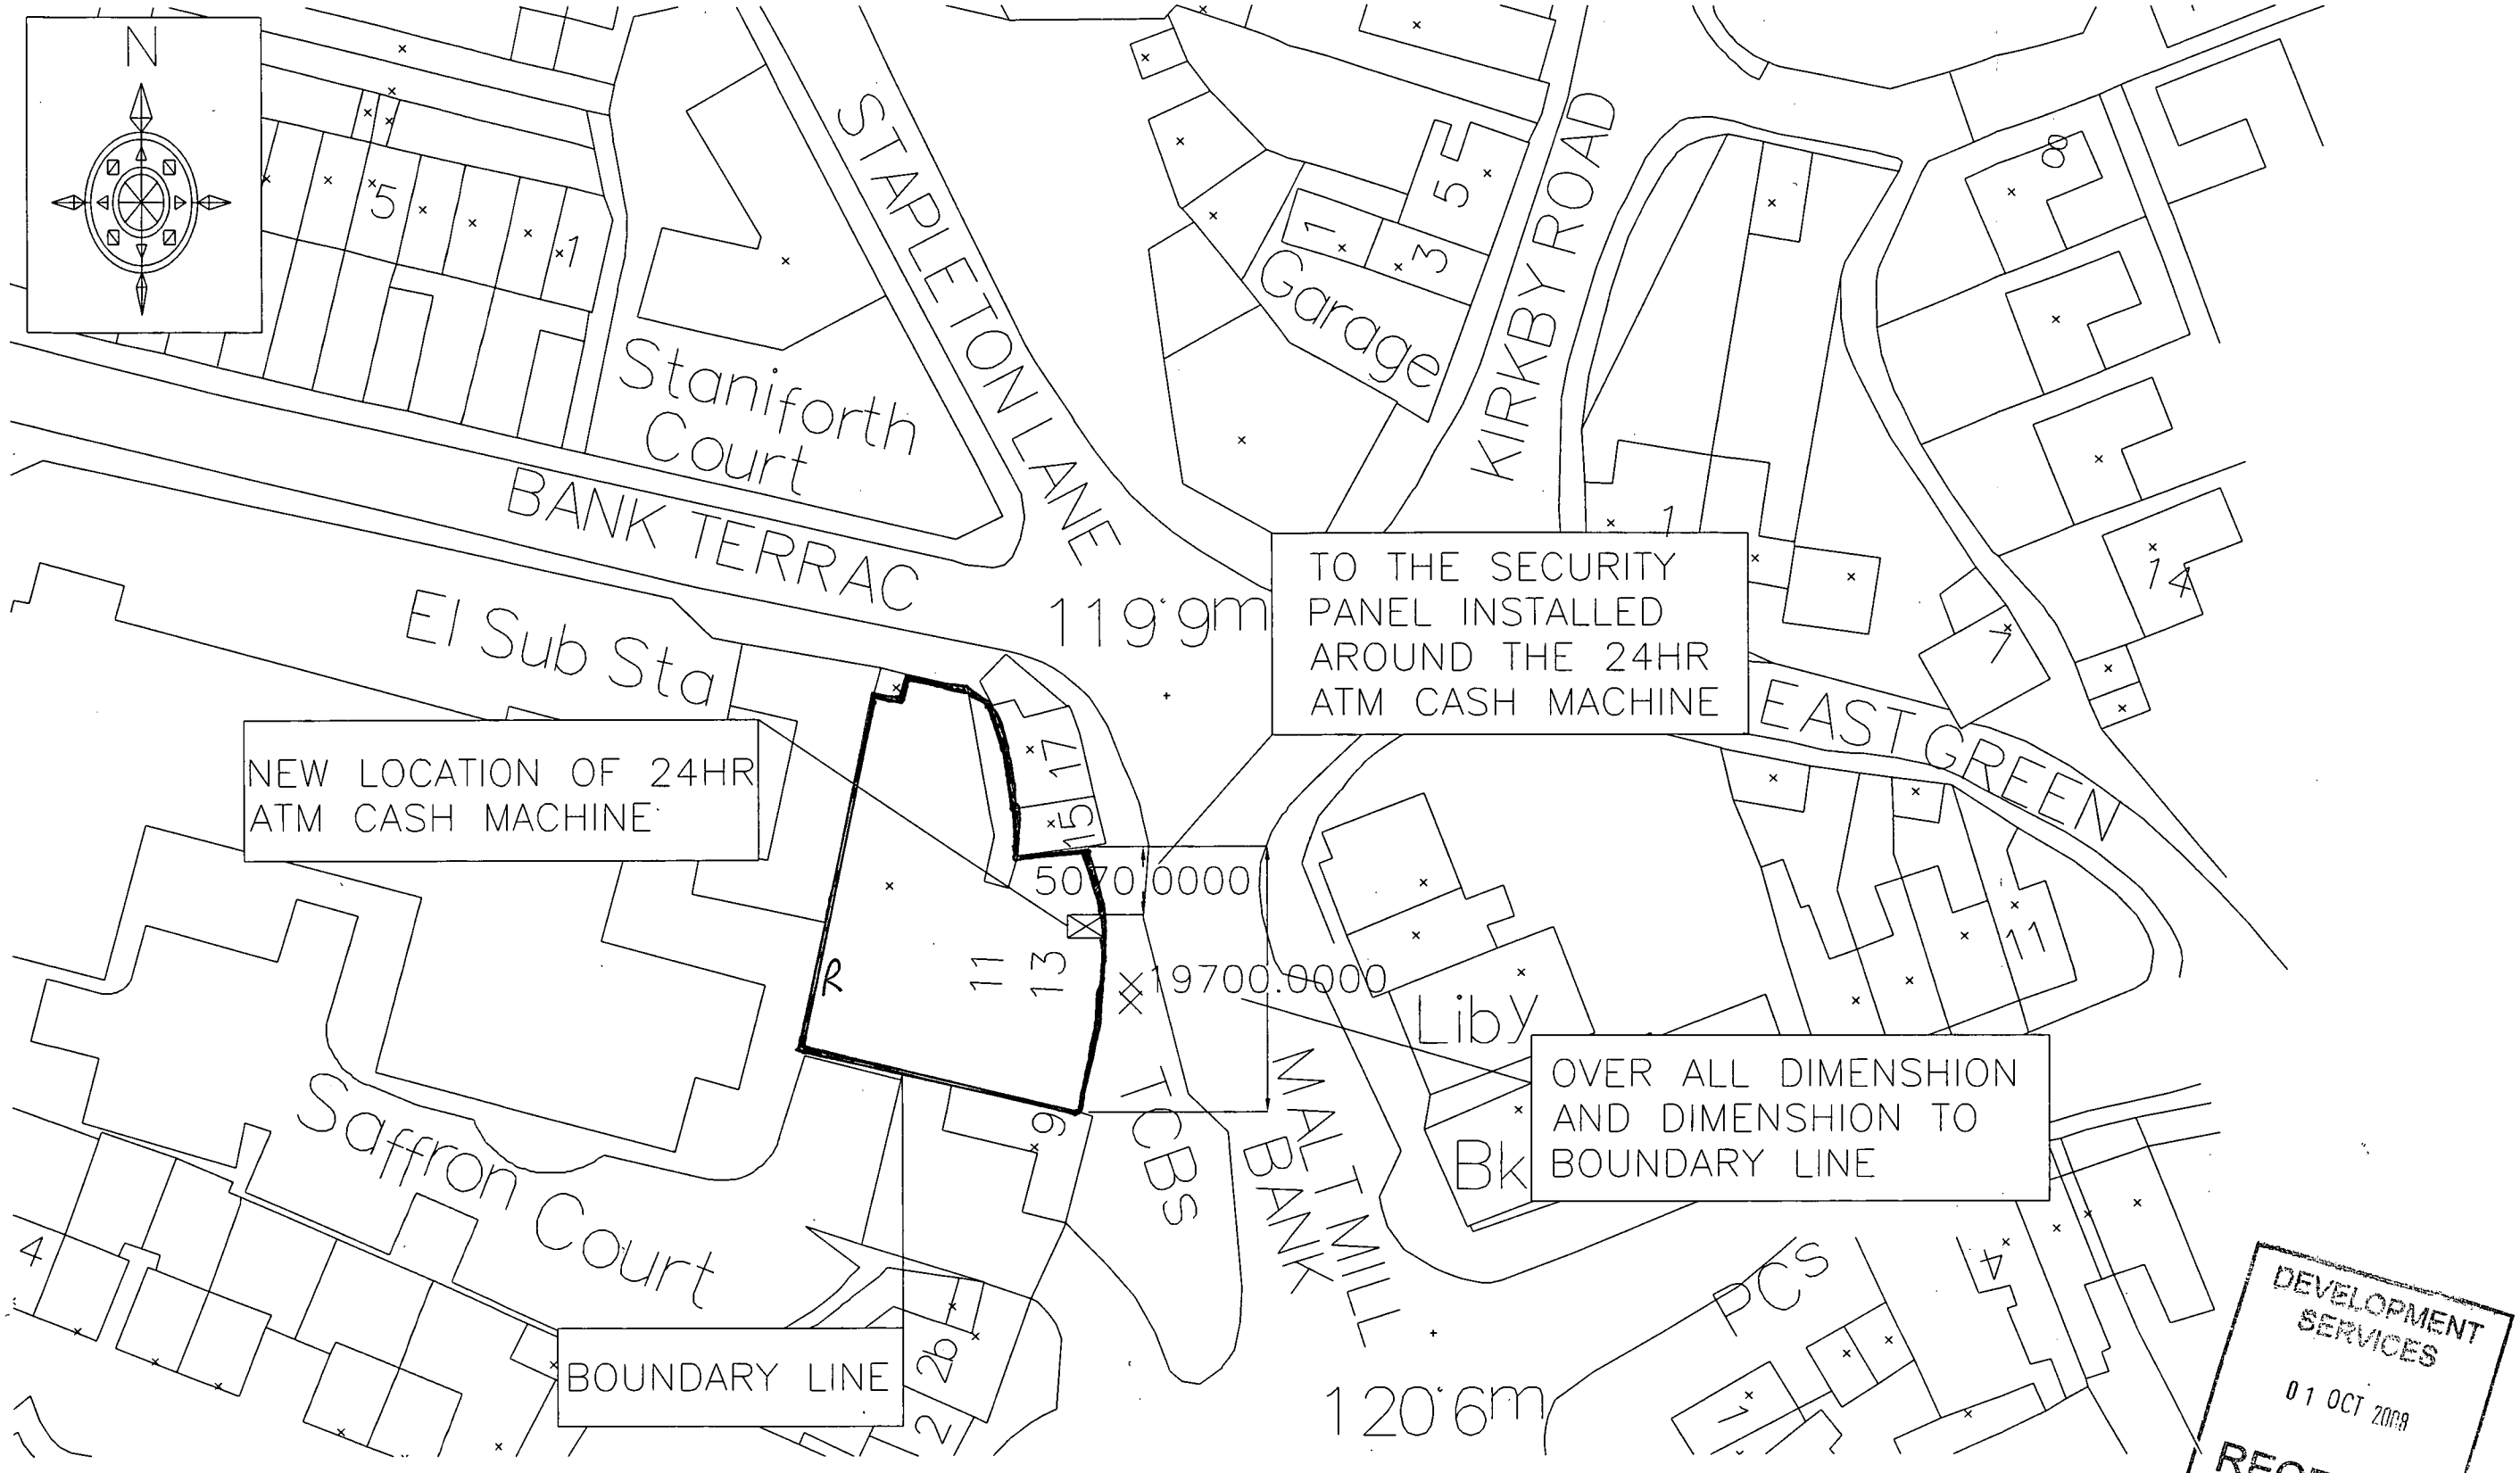

BLOCK PLAN SCALE 1:500

DRAWING STATUS

SKETCH	PRELIMINARY	APPROVAL	PLANNING

BUILDING REGS	TENDER	CONSTRUCTION	AS BUILT

darnton elgee

architecture ■ project management ■ space planning

THE COACH HOUSE MONK FRYSTON HALL MONK FRYSTON LEEDS LS25 5DU
TEL: 01977 681001 FAX: 01977 681006 EMAIL: email@darntonelgee.com

CLIENT: THE CO-OPERATIVE BANK

PROJECT: LEICESTERSHIRE, MALT MILL BANK, BARWELL

DRAWING: BLOCK PLAN

SCALE	DATE	DRAWN BY	CHECKED BY
AS SHOWN	SEP 08	FP	PB

REVISION	DR	CH	DATE

DRAWING No. 3737 [BARW] 02

REVISION

© COPYRIGHT:
ALL RIGHTS RESERVED.
THIS DRAWING MUST NOT BE REPRODUCED WITHOUT PERMISSION.
DO NOT SCALE.
THE CONTRACTOR IS RESPONSIBLE FOR CHECKING DIMENSIONS WHICH ARE IN MILLIMETRES, UNLESS OTHERWISE STATED.