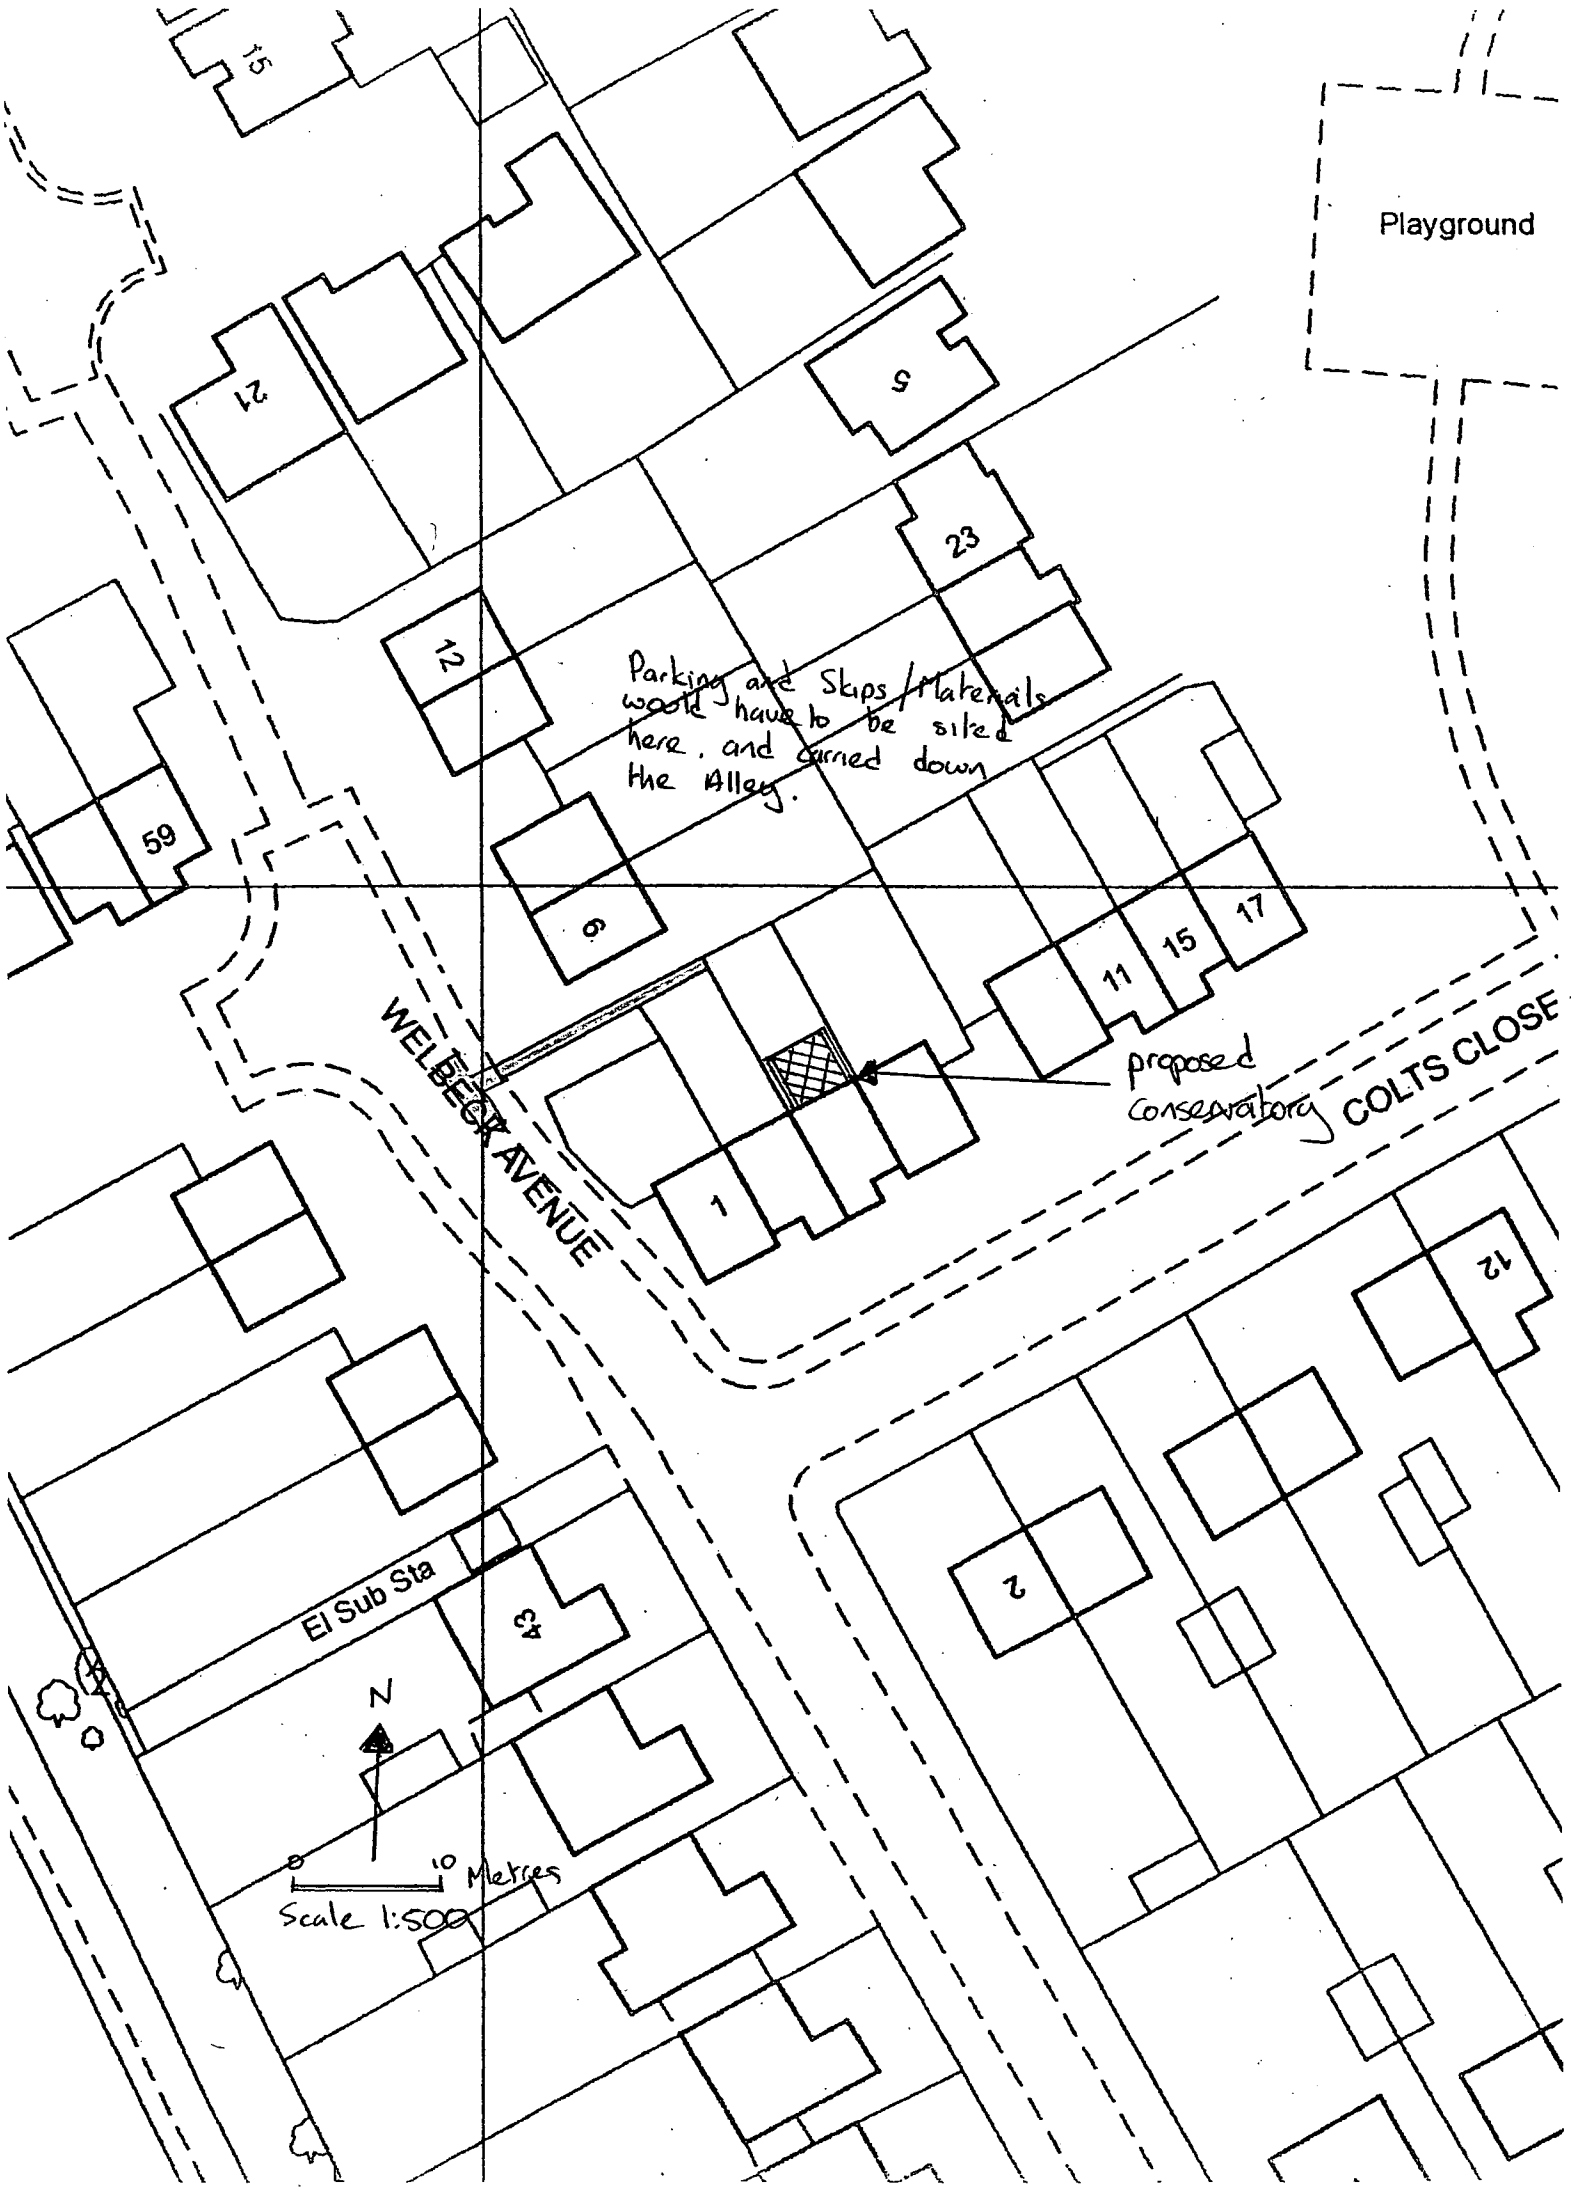

15
21
5
23
12
Parking and Skips/Materials would have to be sited here, and carried down the Alley.
59
9
11
15
17
WELBECK AVENUE
proposed Conservatory
COLTS CLOSE
1
12
2
El Sub Sta
43
N
0
10 Metres
Scale 1:500
Playground