


P231 BV-4
FRONT ELEVATION


P330 B--4

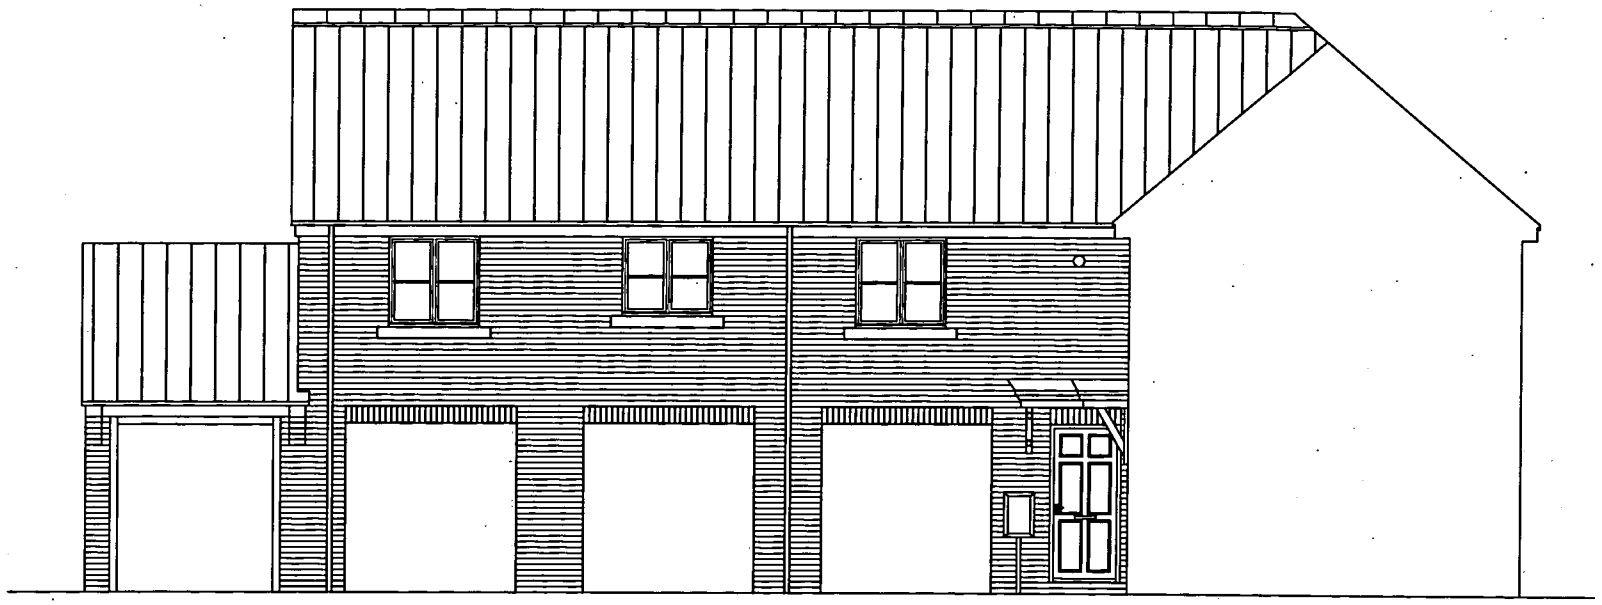

P231 BV-4
SIDE ELEVATION


P330 B--4

DEVELOPMENT SERVICES
21 MAY 2008
RECEIVED

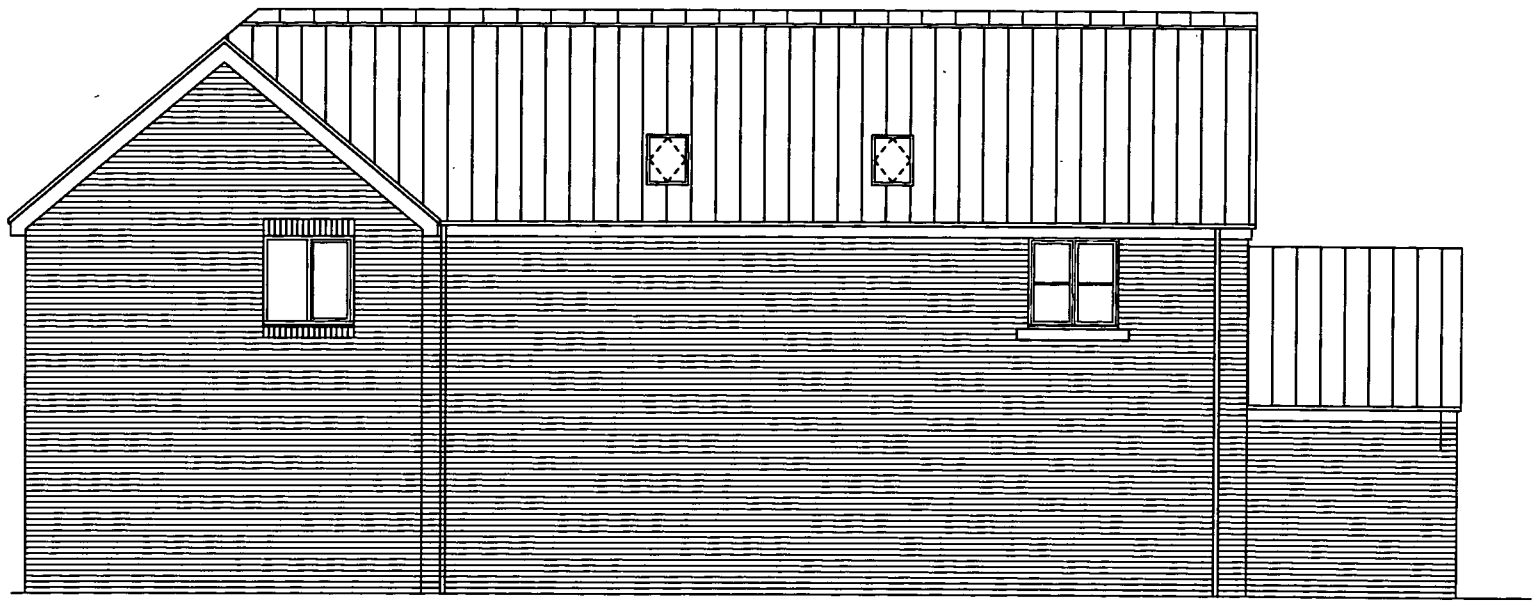

P330 B--4
REAR ELEVATION

P231 BV-4

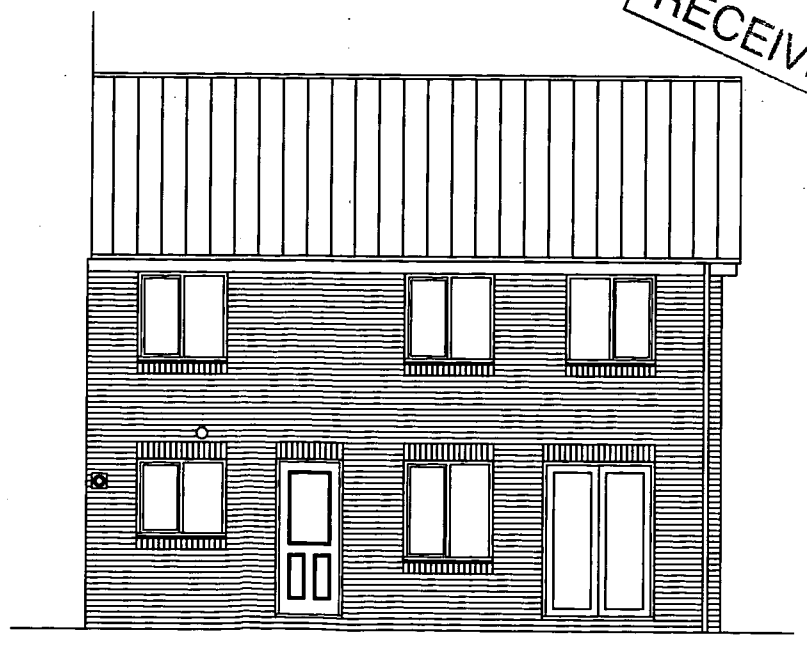

P330 B--4
SIDE ELEVATION

Development **P231 BV-4 / P330 B--4** **2 & 3 Bedroom House Types**	Date **March 2008**
	Scale **1:100**
Drawing Title **Planning Drawing** **Elevations**	Drawn **RJS.**
	Dwg. Ref. **P231 / P330**

DAVID WILSON HOMES