

NOTES:

Do not scale from this drawing. Only use dimensions shown, except for planning application purposes.

All dimensions shall be checked on site prior to commencement, and any discrepancies should be reported to the Architects.

This drawing is the copyright of Jelson Ltd

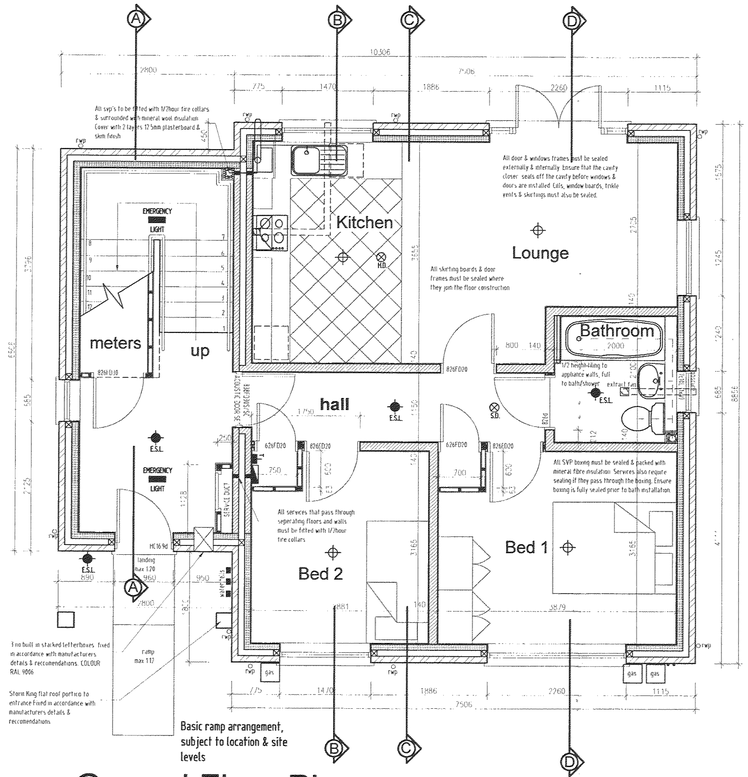

Ground Floor Plan

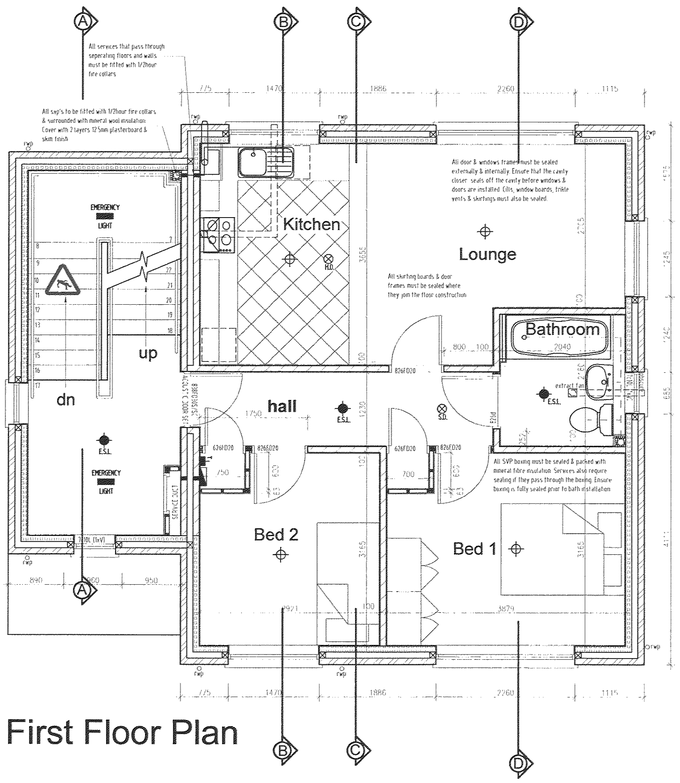

First Floor Plan

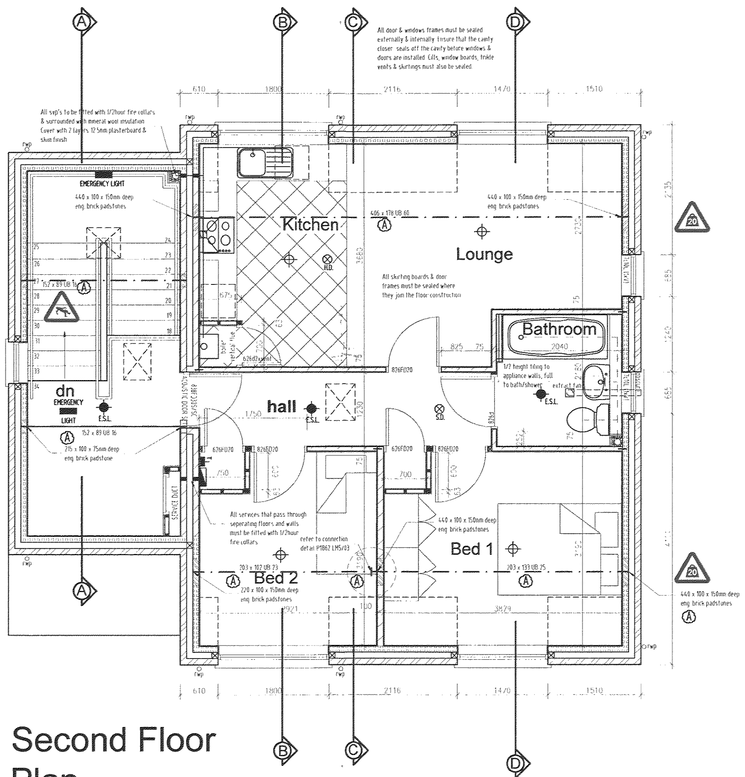

Second Floor Plan

DEVELOPMENT SERVICES
21 MAY 2008
RECEIVED

Block Type Key

- 3.5 N/mm2 "INTERLYTE" solid blockwork.
- 7.0 N/mm2 "INTERLYTE" solid blockwork.
- 3.5 N/mm2 "INTERLYTE ULTRA" solid blockwork.
- 7.0 N/mm2 "INTERLYTE ULTRA" solid blockwork.
- 3.5 N/mm2 "OPTILYTE" solid blockwork.
- 7.0 N/mm2 "OPTILYTE" solid blockwork.

HEALTH & SAFETY AWARENESS POINTS:	
⚠	UNUSUAL HAZARD. SEE SPECIFIC RISK ASSESSMENTS.
⚠	HAZARDS OF MATERIALS COLLAPSING. SEE RISK ASSESSMENT ON EXCAVATIONS.
COSHH	HAZARDS OF HAZARDOUS MATERIALS. SEE RISK ASSESSMENT AND COSHH SHEETS.
⚠	HAZARDS OF FALLING. SEE RISK ASSESSMENTS ON WORKING AT HEIGHT.
20	MANUAL HANDLING HAZARDS. SEE RISK ASSESSMENT ON MANUAL HANDLING.

REVISION	DESCRIPTION	DRAWN	CHECKED	DAT
C	CHIMNEY ADDED TO THE DRAWING	AF	-	1/05/0
B	SPLAYED EAVES DETAIL ADDED TO THE DRAWING	AF	-	3/04/
A	STEEL BEAM SIZES & PADSTONE INFO ADDED TO THE DRAWING	AF	-	29/01

LM5

DATE 11/2007
SCALE 1:50/1:100
DRAWN AF

DRAWING TITLE OD/072

JOB TITLE Outlands Drive Hinckley

TEL. 0116 266 1541
FAX. 0116 2664589
JELSON LIMITED
370 LOUGHBOROUGH ROAD LEICESTER