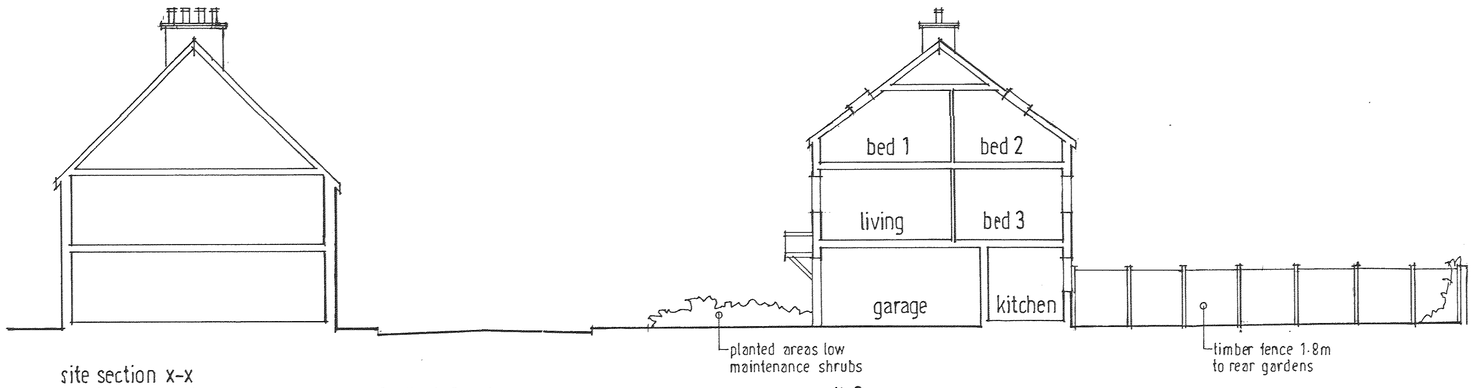

site section x-x
existing terrace house

Stafford Street

unit 2

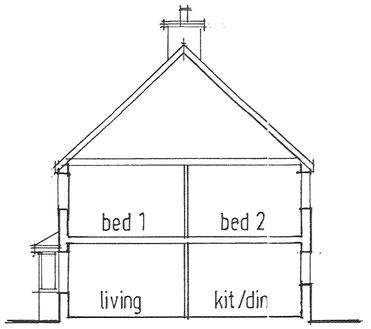

section through units 7 & 8

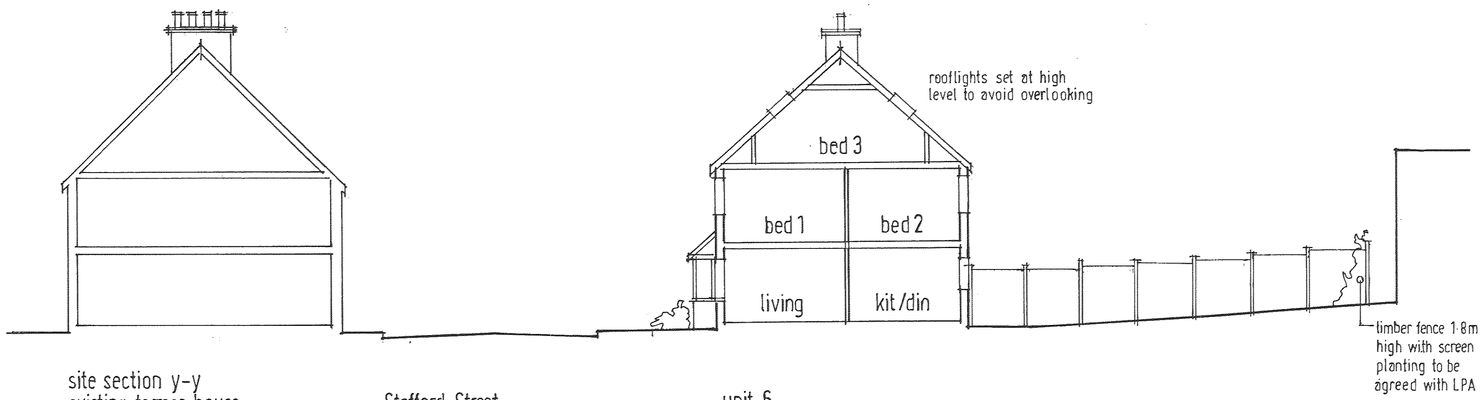

site section y-y
existing terrace house

Stafford Street

unit 6

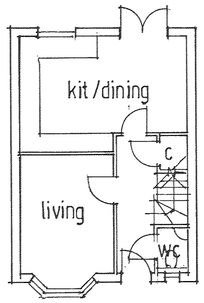

ground floor
2 bed 2 storey
unit 7 & unit 8 h

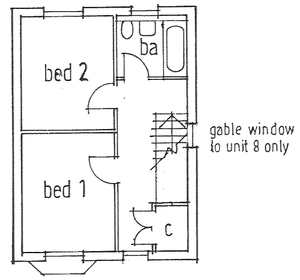

first floor

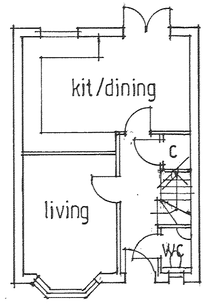

ground floor
3 bed 3 storey
units 3 & 5 units 4h & 6h

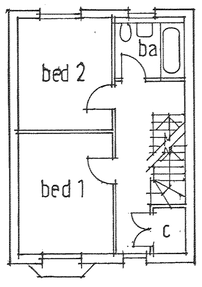

first floor

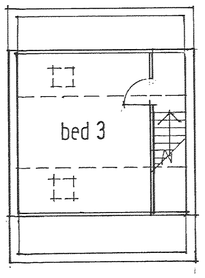

second floor

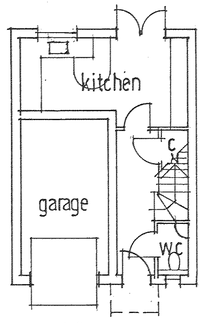

ground floor
3 bed with garage 3 storey
units 1 & 2

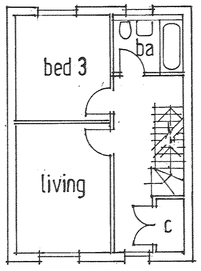

first floor

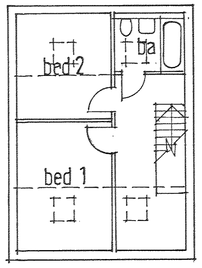

second floor

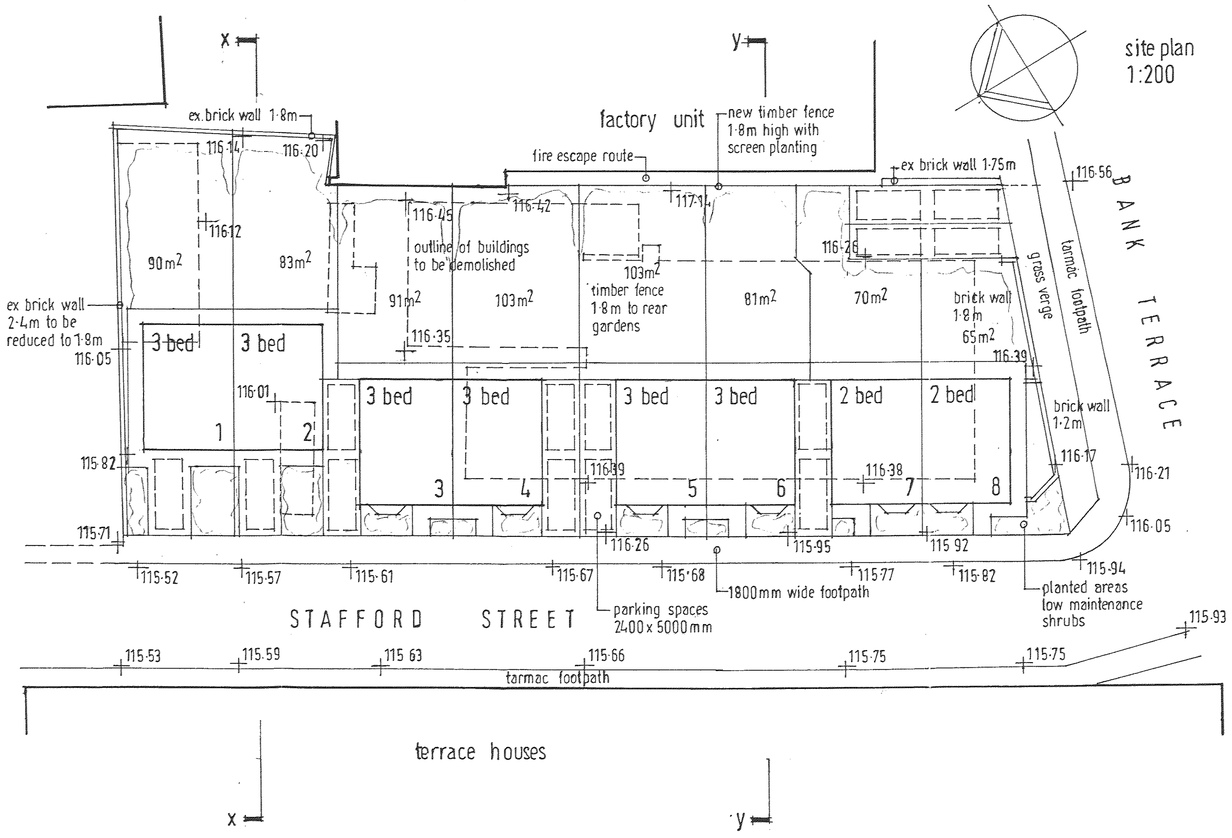

site plan
1:200

NOTES

REVISIONS

A	Additional notes added	29 10

DEVELOPMENT SERVICES
7 NOV 2007
RECEIVED

RESIDENTIAL DEVELOPMENT AT
STAFFORD STREET BARWELL
FOR MR R HARTLEY

PLANS & SECTIONS

1:100 24 10 0

David F Barnes Dip Arch RIBA Ma
CHARTERED ARCHITECT (01455) 633410
14, PYEHARPS ROAD BURBAGE LE10 2JE

B06/20/RS01