


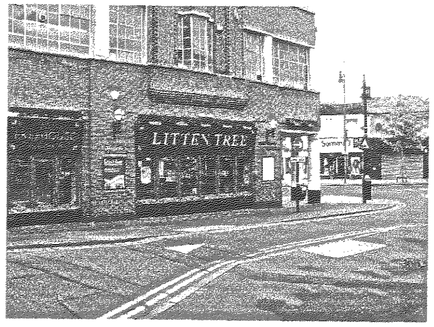



NOTES:

ALL FIGURED DIMENSIONS MUST BE CHECKED ON SITE PRIOR TO MANUFACTURE OF FITTINGS, ORDERING OF MATERIALS AND EQUIPMENT AND COMMENCING ON SITE. DO NOT SCALE FROM DRAWING.


ANY CONFLICTING INFORMATION FOUND ON THE DRAWING MUST BE REPORTED FOR CLARIFICATION.


ALL MATERIALS AND WORKMANSHIP TO BE IN ACCORDANCE WITH RELEVANT AND CURRENT BRITISH STANDARDS AND CODES OF PRACTICE.

REVISIONS:

A – Correction to drawing number, county name replaced by town name. 9/10/2007.

DETAIL: NTS (NOT TO SCALE)

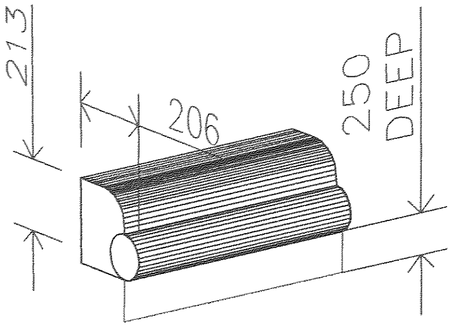

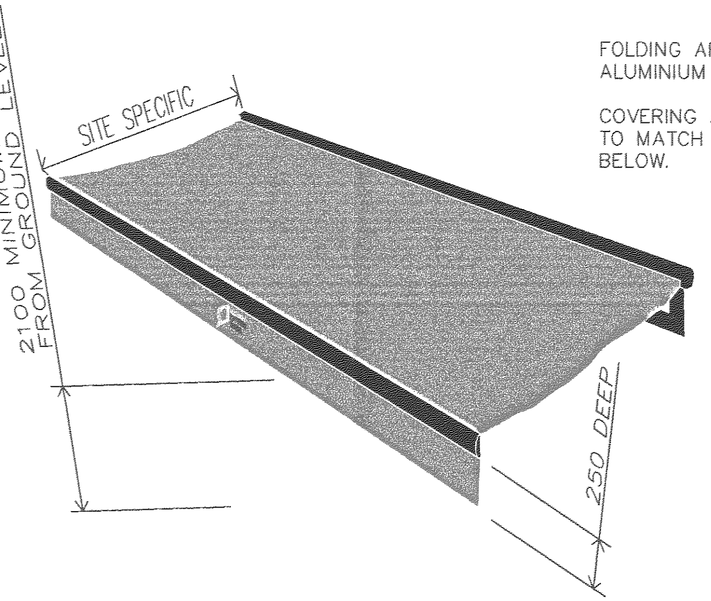

FOLDING ARM ELECTRIC OPERATED CANOPY.
ALUMINIUM BOX POWDER COATED.

COVERING AND VALANCE IN ACRYLIC, CANVAS COLOUR TO MATCH MAIN BOX, SIMILAR TO EXAMPLE SHOWN BELOW.

Brewery Barn,
31 Lower Street,
Stansted,
Essex. CM24 8LN

Tel: 01279 815651
Fax: 01279 815601

Ampersand Associates Limited

Retail Design, Planning and Project Management Services

Email: info@ampersand-associates.com
Web site: www.ampersand-associates.com

CONTRACT

THE LAUREL PUB COMPANY
'LITTEN TREE'
Unit 1, High Cross Buildings
Hinckley
LE10 0AZ

DRAWING

PROPOSED CANOPY
DETAIL AND IMAGES

SCALE: 1:20 @ A3
DATE: 08/10/2007
DRAWN: JHS

DRAWING No: 5366/03
REV: A