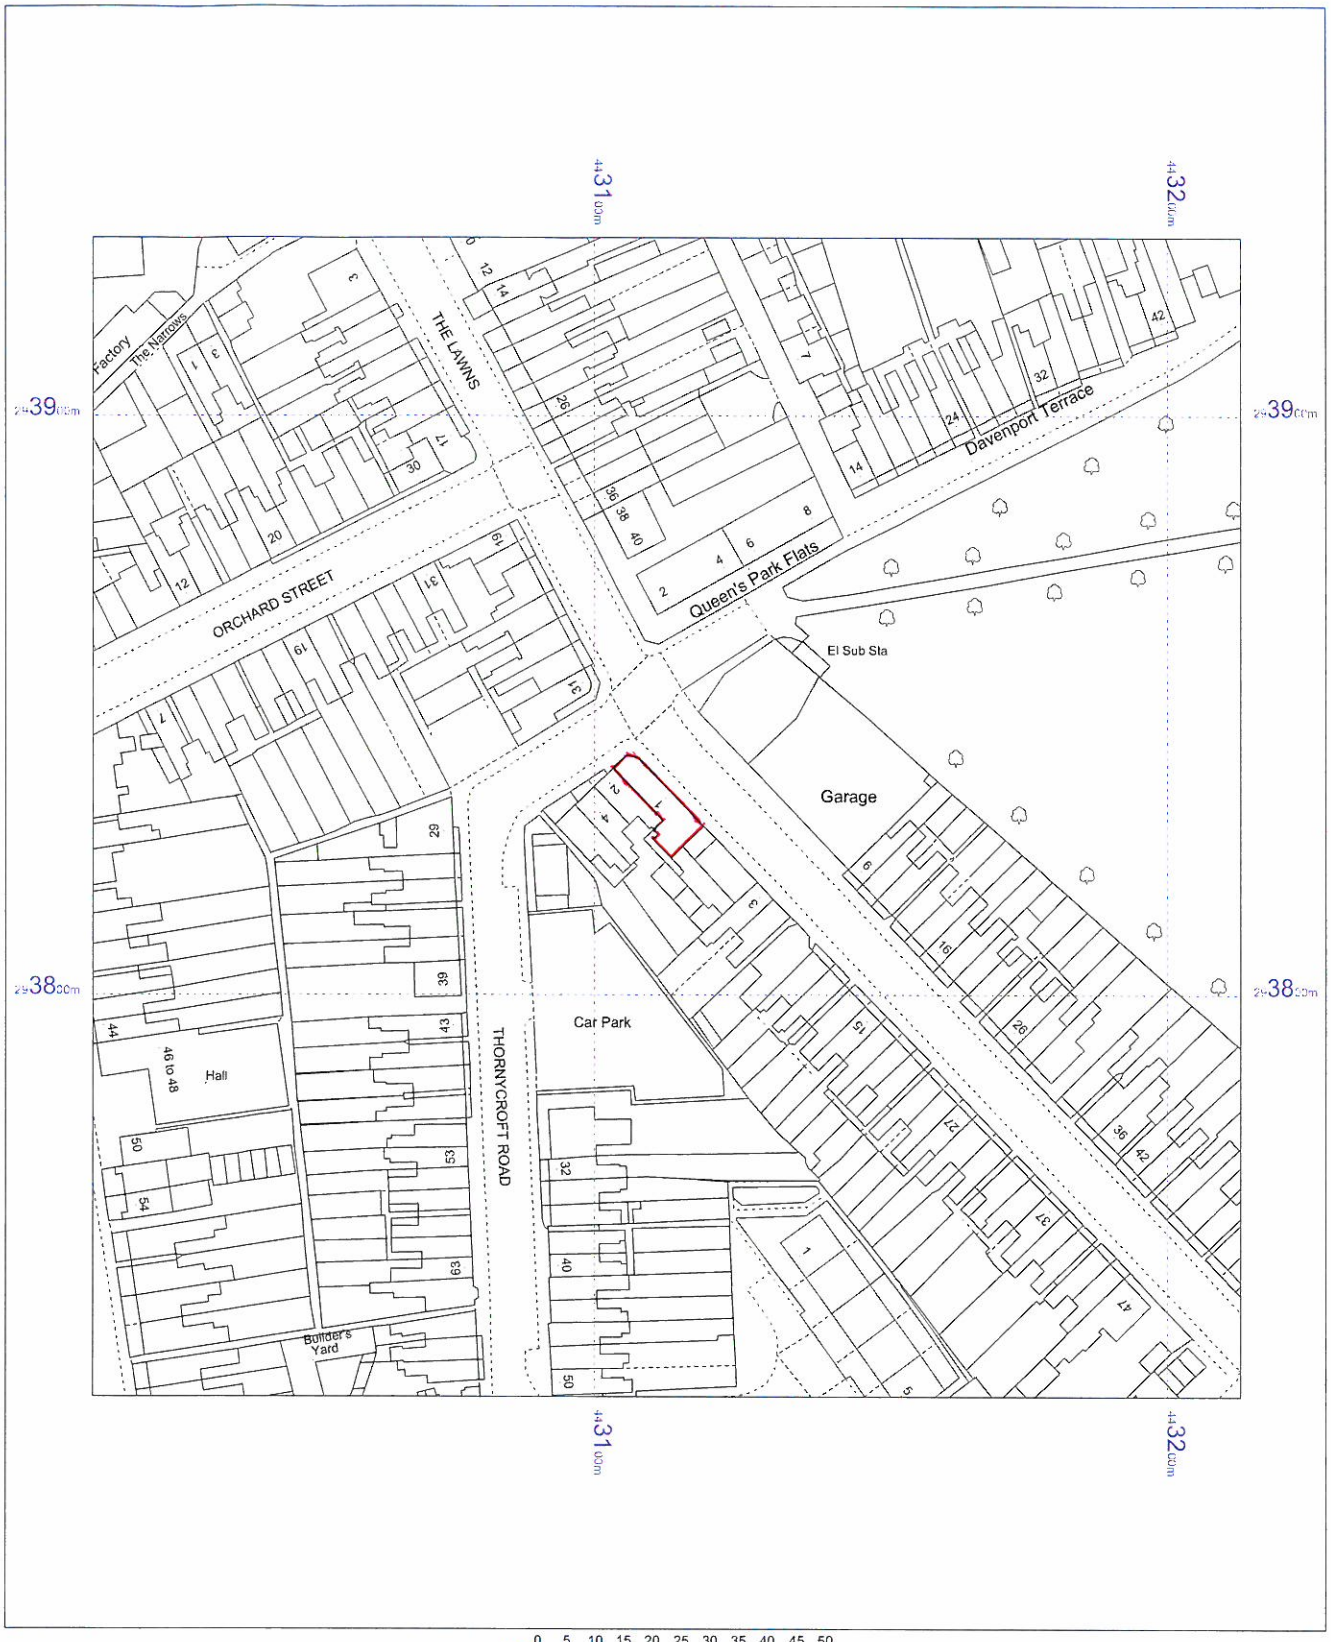


Croft House
1 Queens Road
Hinckley
LE10 1ED

OS Mastermap
25 June 2009
www.centremapslive.com

1:1250 scale print at A4

©Crown Copyright. All rights reserved. Licence no. 10001998

N

Mapping sourced from Ordnance Survey

BLAZE