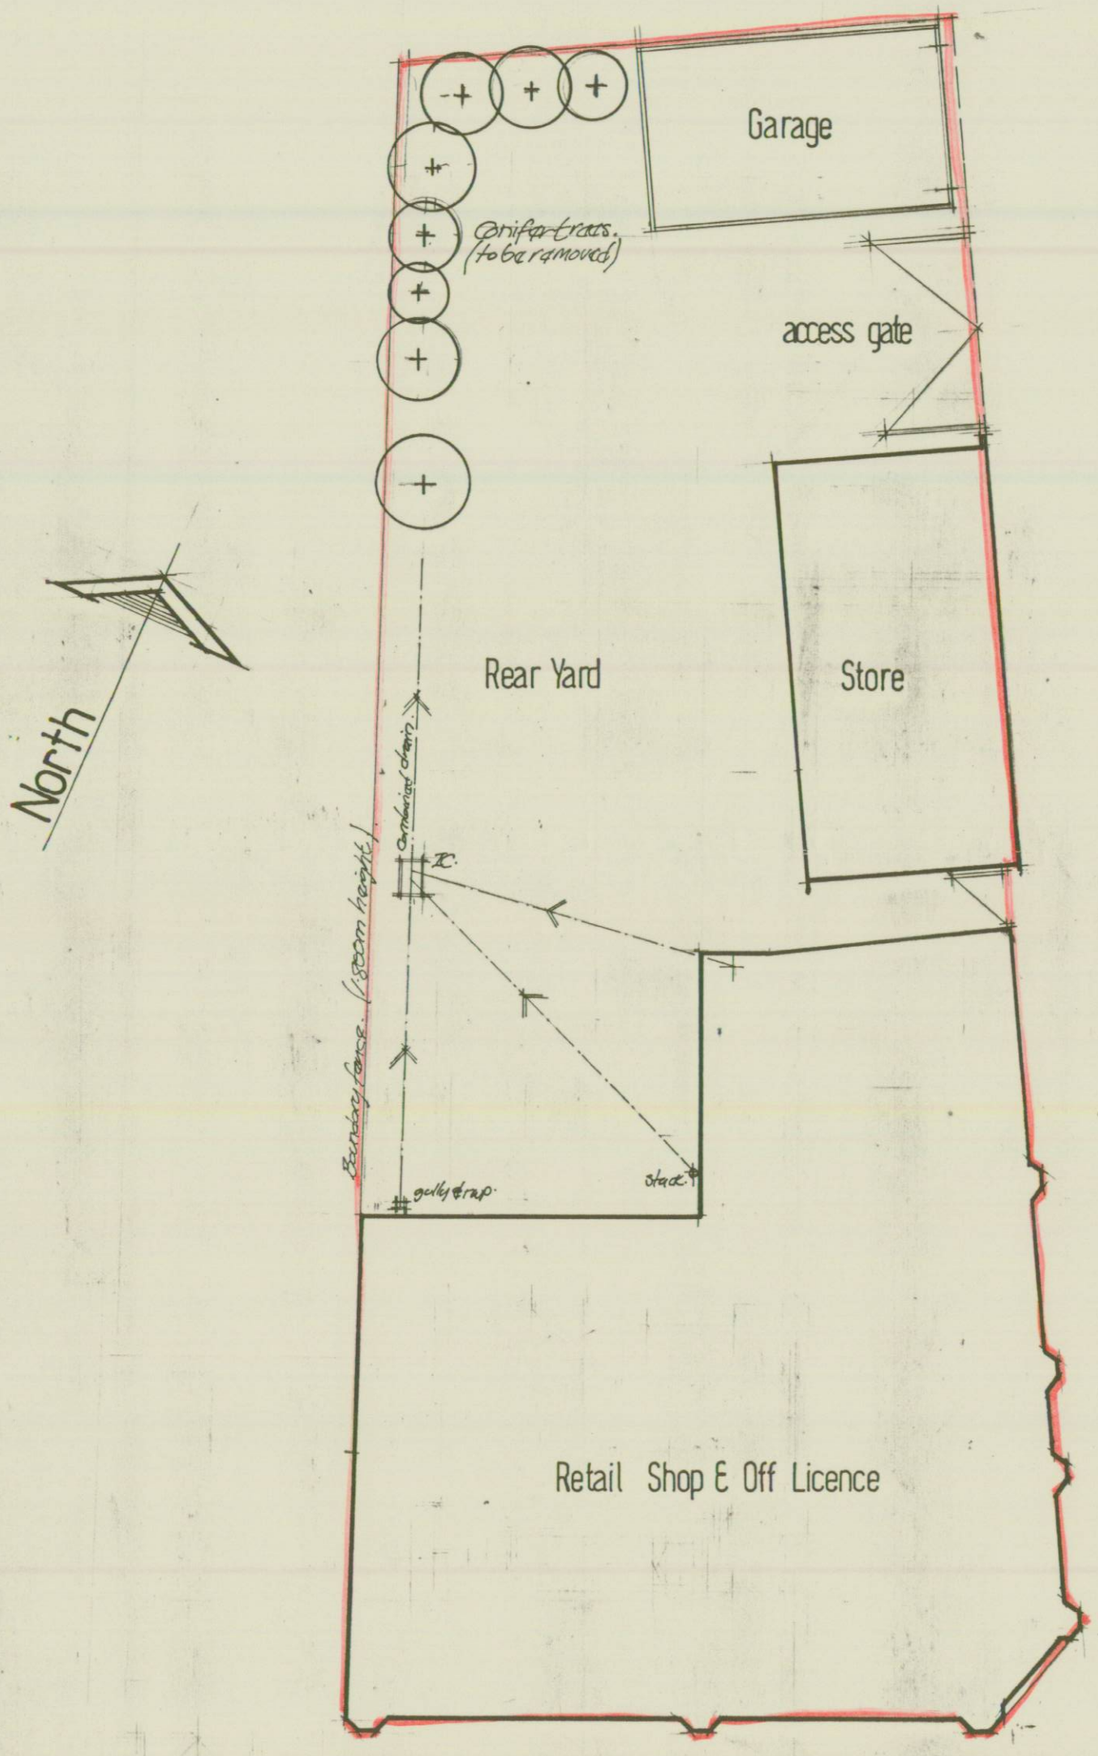

SITE PLAN
scale 1:100

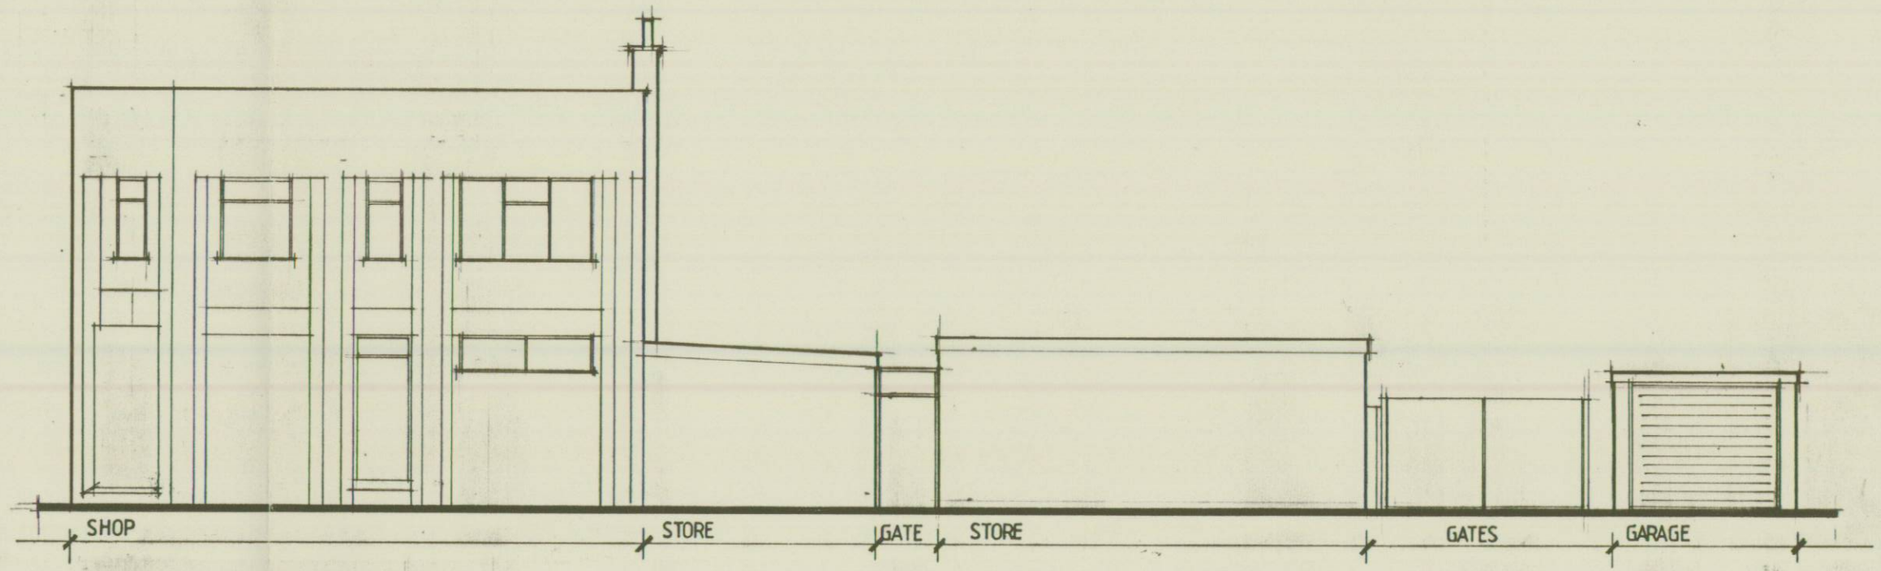

N EAST ELEVATION
scale 1:100

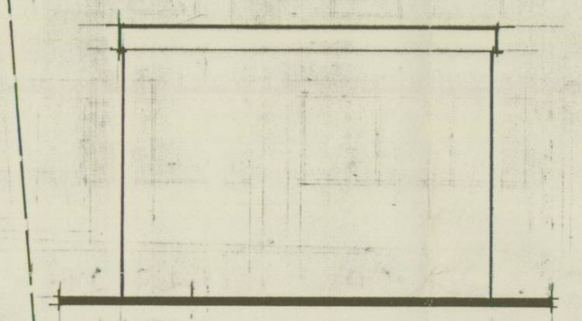

S WEST ELEVATION
(Garage)

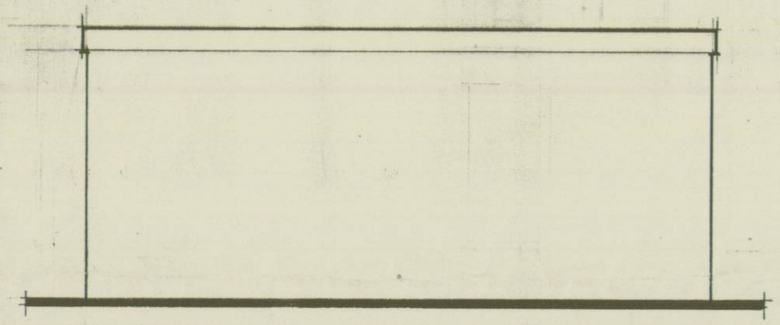

S EAST ELEVATION

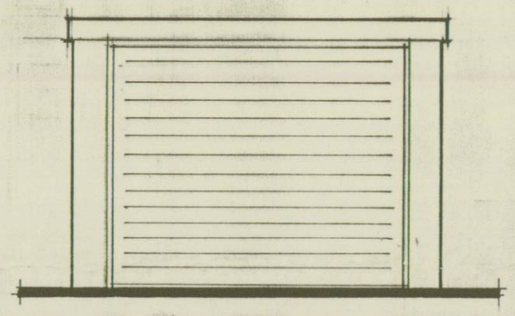

N EAST ELEVATION

DEVELOPMENT SERVICES
1 JUN 2010
RECEIVED

Existing Site Plan & Garage Details	dwg no 693 02
Proposed Extensions and Alterations to Retail Shop and Residential Accommodation at Tudor News 70 Tudor Road Hinckley Leicestershire LE10 0EH For Mr and Mrs T. Navaneethan	scale 1:100 1:50 date april 10
DESIGNS 71 Station Road Stoke Golding Nuneaton Warks CV13 6EY tel 01455 212257	