REFERENCE Nº C126

DEVELOPMENT SERVICES

28 MAY 2010

RECEIVED

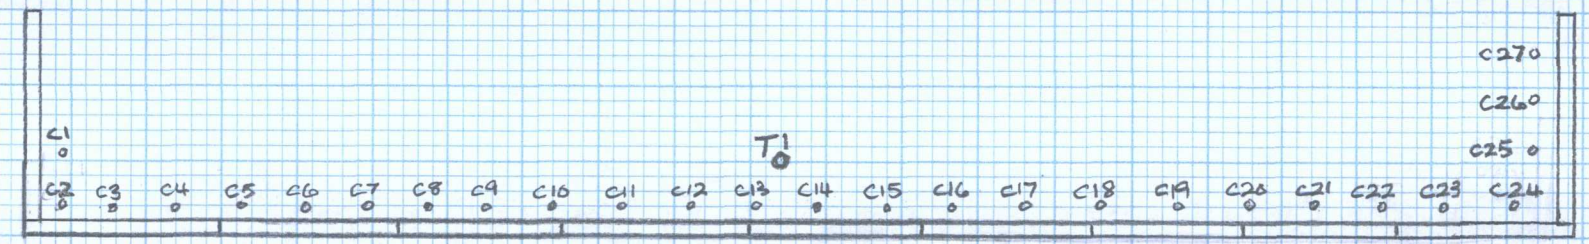

PLAN VIEW OF EXISTING WALL WITH CONIFERS TO REAR SCALE 1:100

- C = CONIFER 1 TO 27
- T = TREE