
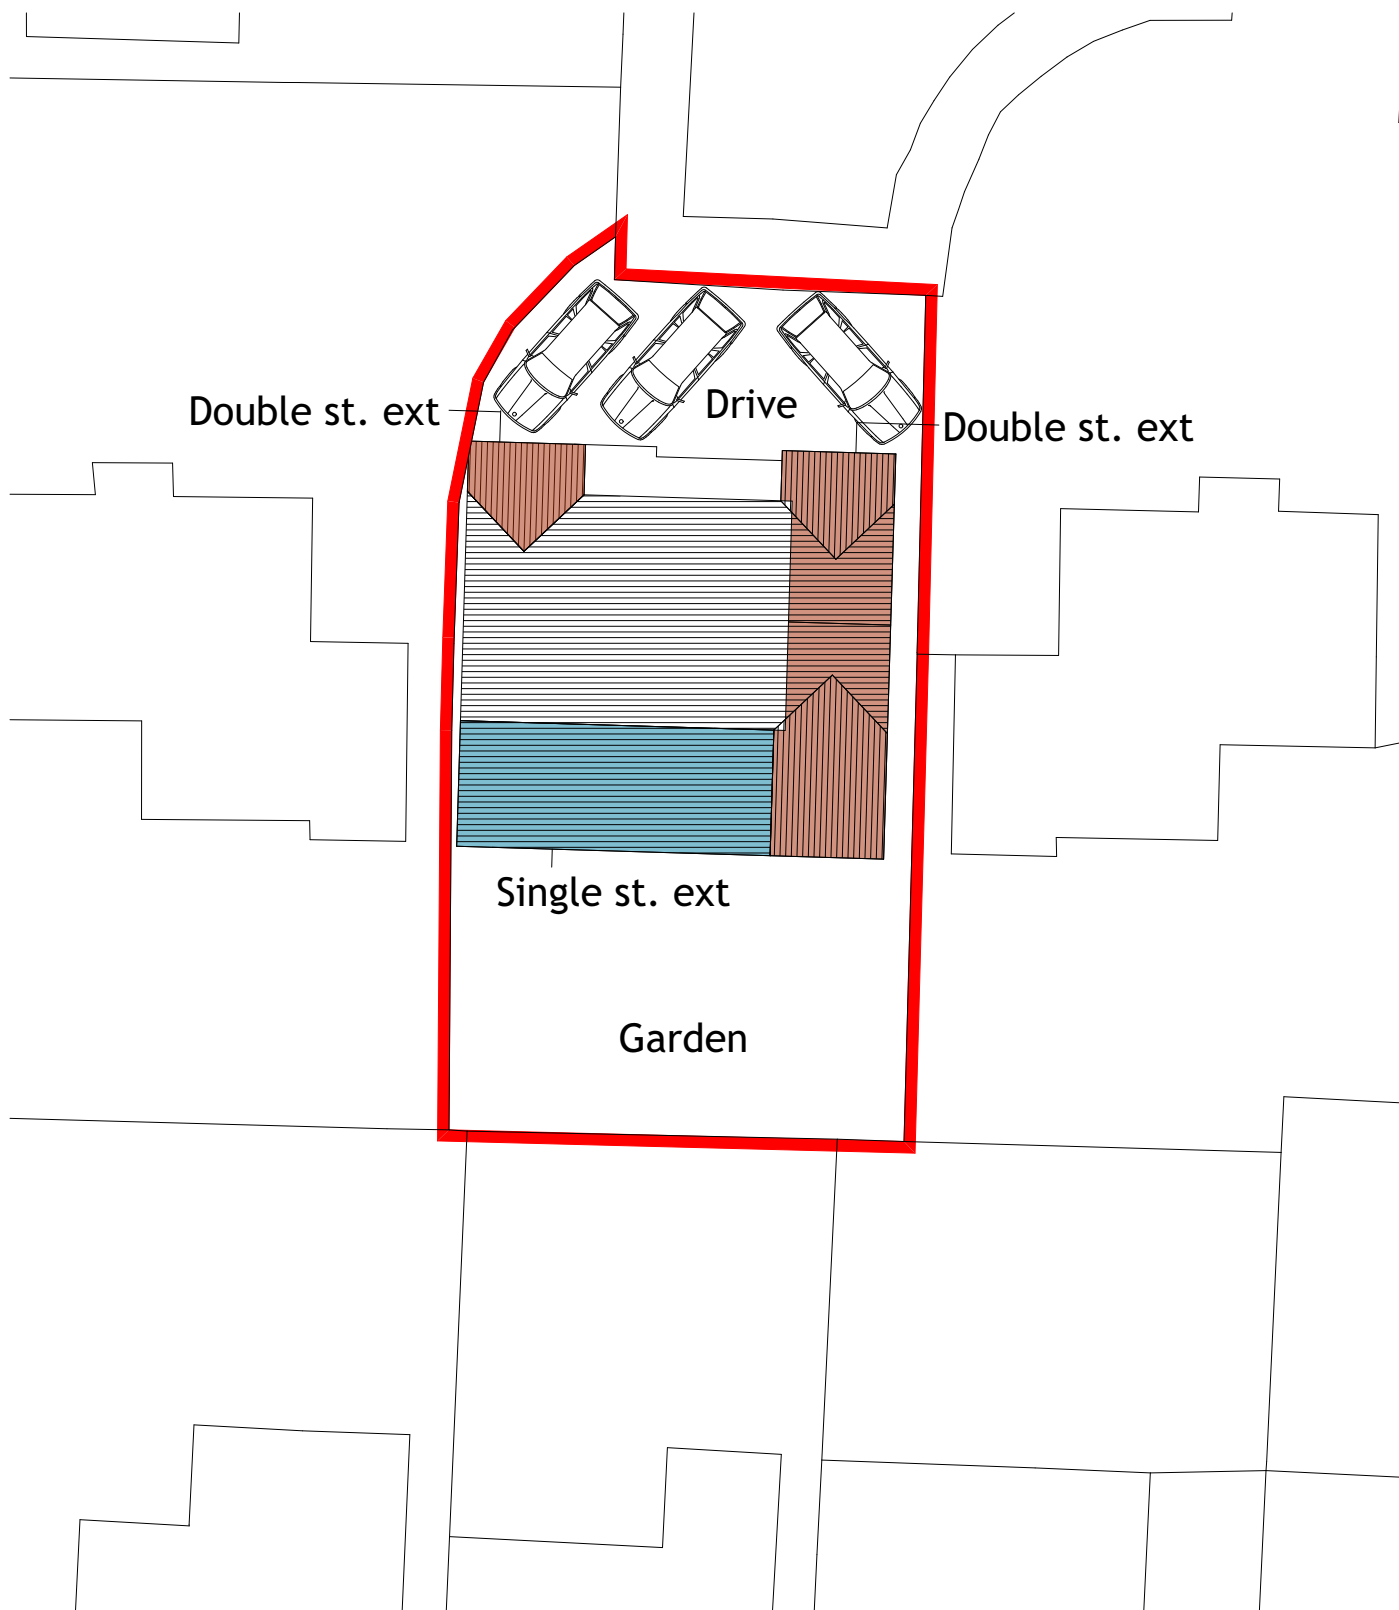


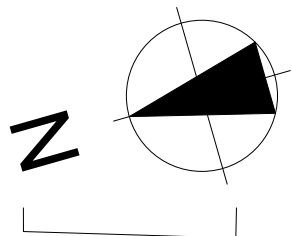

Block Plan

MVSK | DESIGN

Scale 1:200 @ A4

Mr and Mrs Edis

29 Harwood Drive

Block Plan

145 / 002