


Mr Stephen Sandon
2 Horsepool
Burbage
LE10 2DH

Proposed Rear & Side Extension to Replace
Existing Conservatory and new pedestrian
gates

Parking Provision

1 : 100

2024-27-04

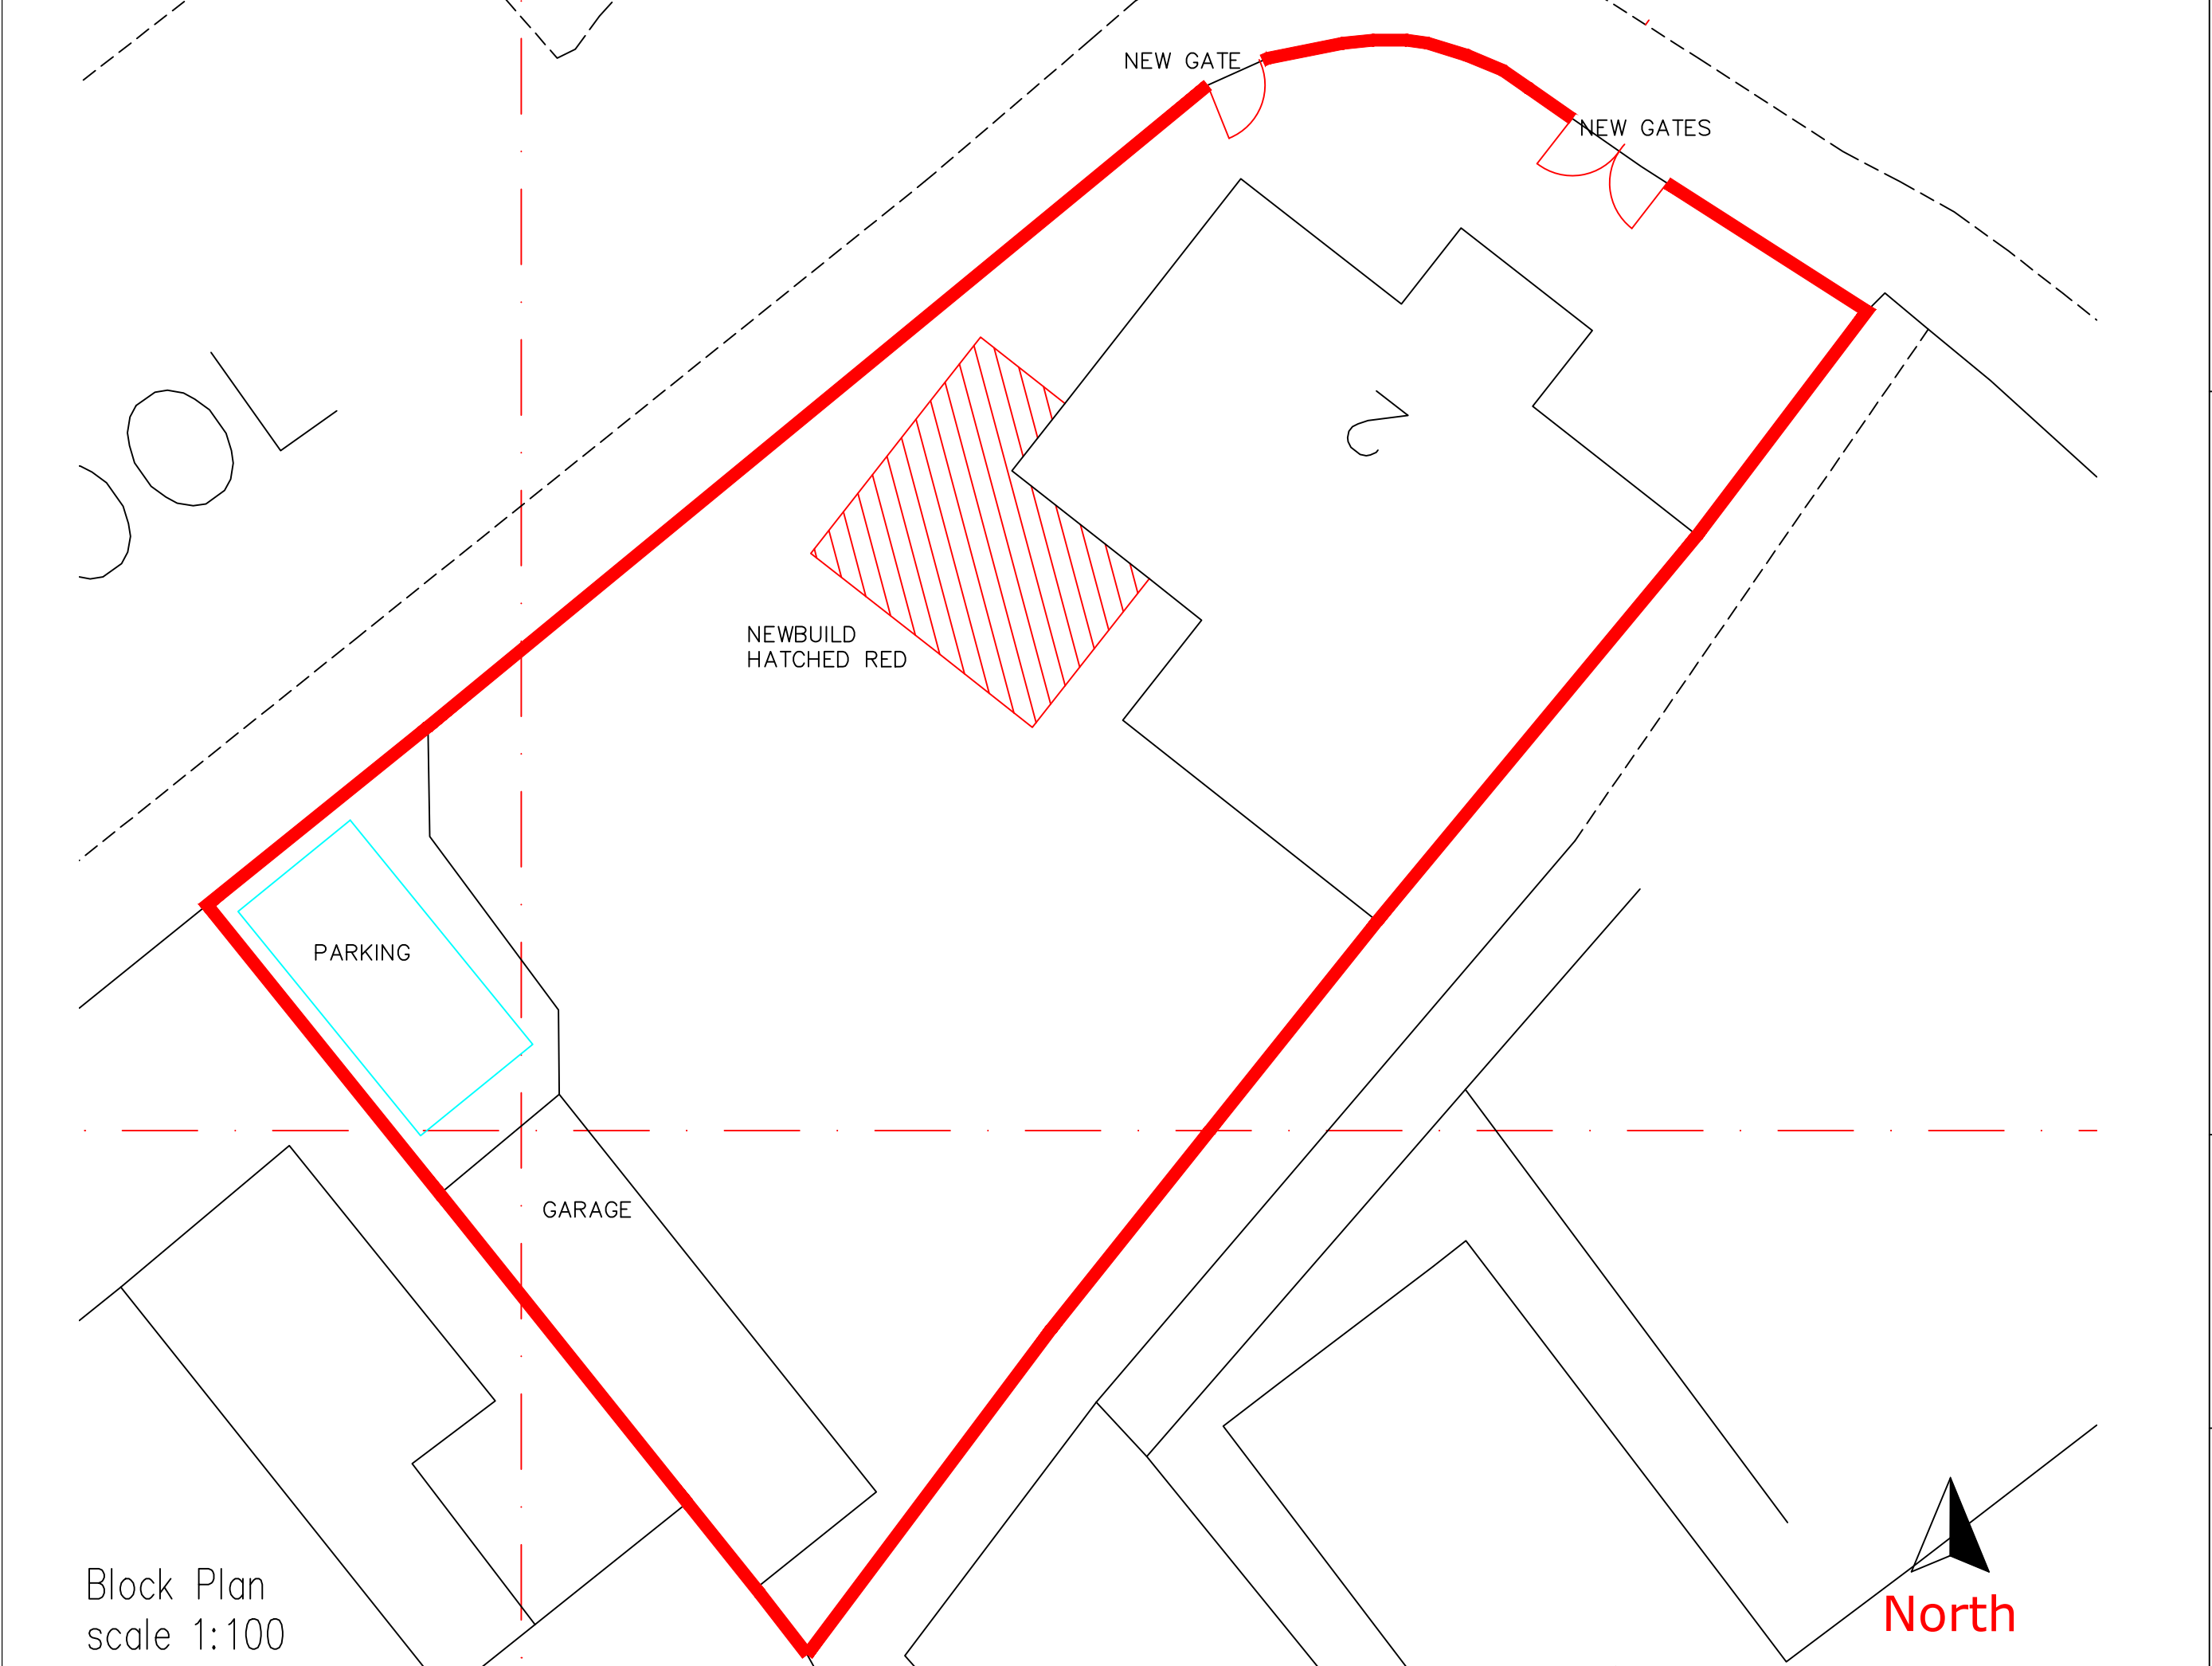

Block Plan
scale 1:100