





Elevation - Front




Elevation - Side

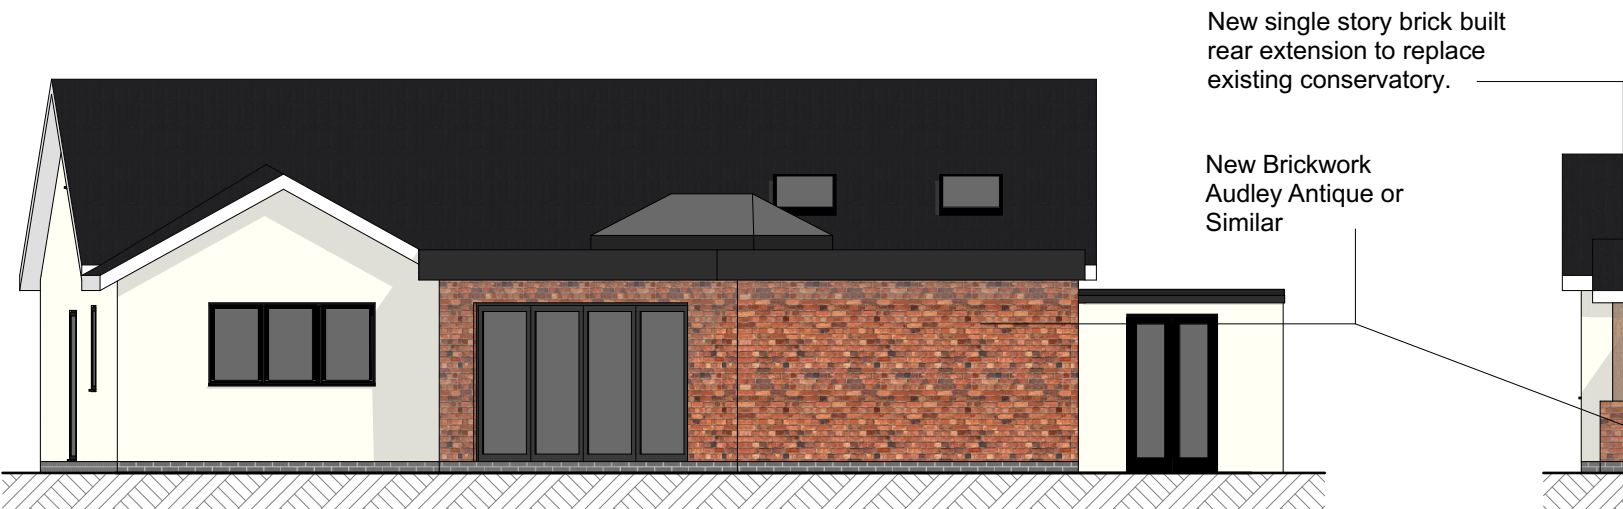

Elevation - Rear

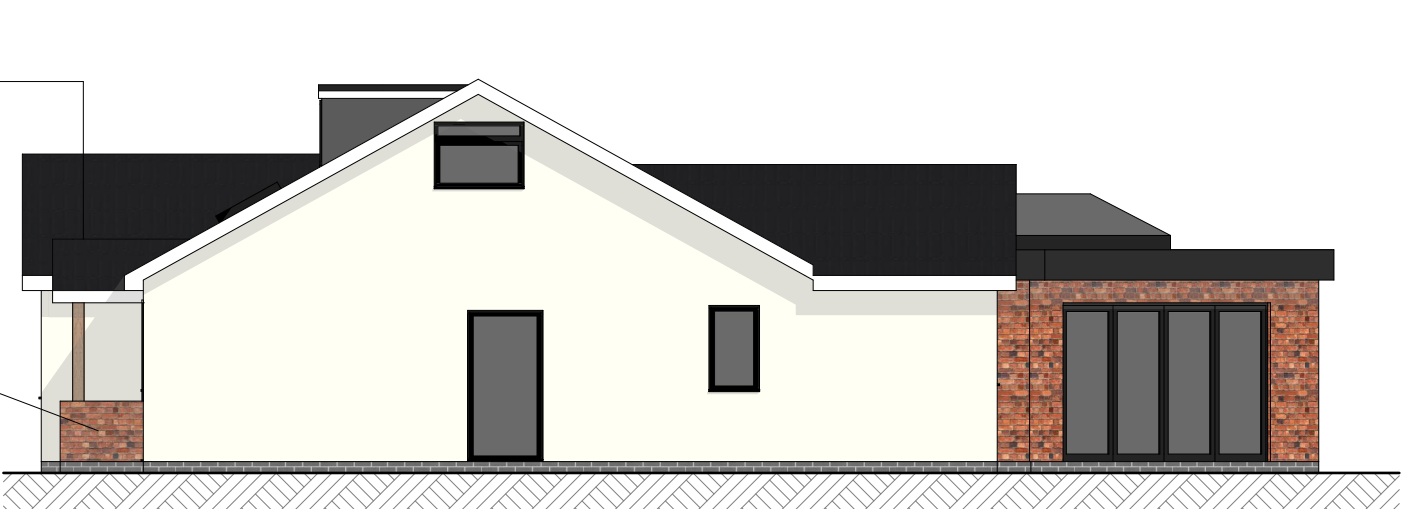

Elevation - Side

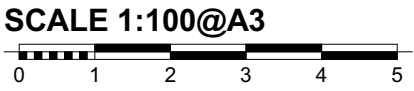

Project

2 Old Forge Road, Fenny Drayton,
CV13 6BD

Client

Mr Richard Johnson

Drawn By

FreeForm

Architectural
Services

Project No.

2528

Layout Title

Proposed Elevations

Drw No.

2528-06

Scale

1:100

Copyright of this drawing belongs to
FreeForm Design and Build Ltd. Reproduction
in any form is forbidden without the prior
written permission of the copyright holder.