



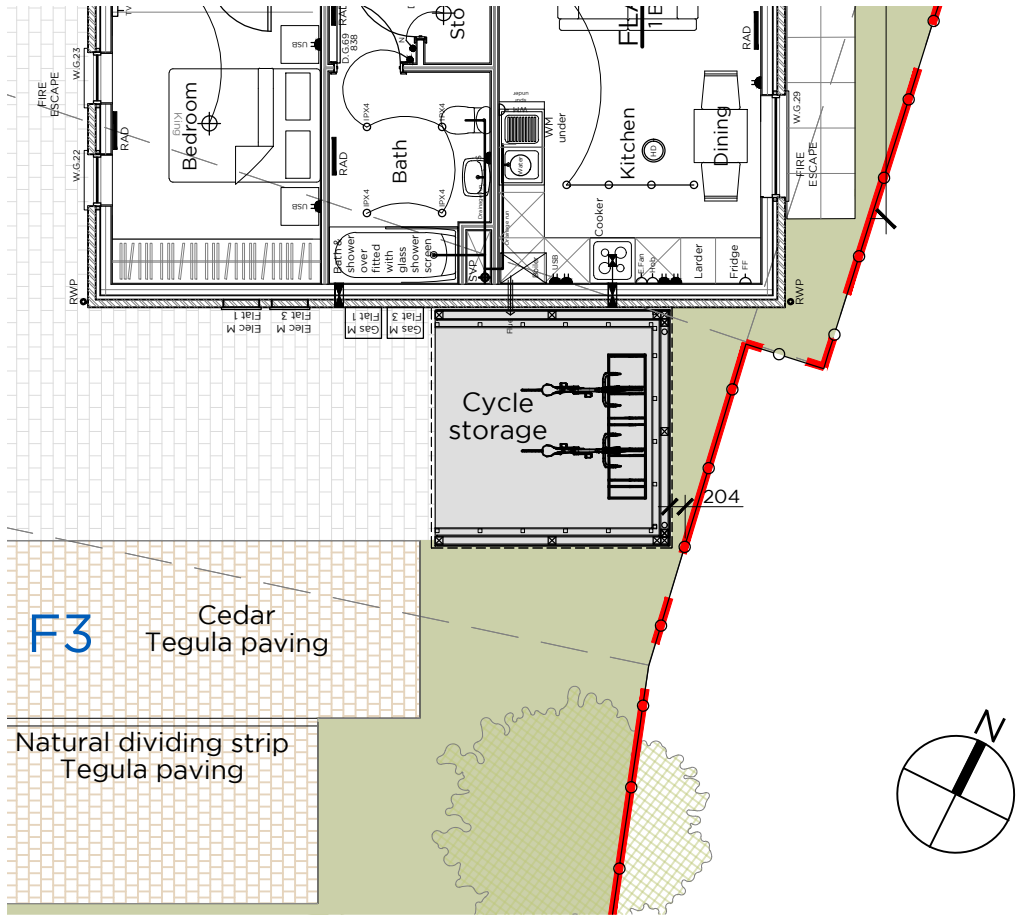


Bike Store in Context - 1:100

Note:
Bike store does not form part of boundary fence

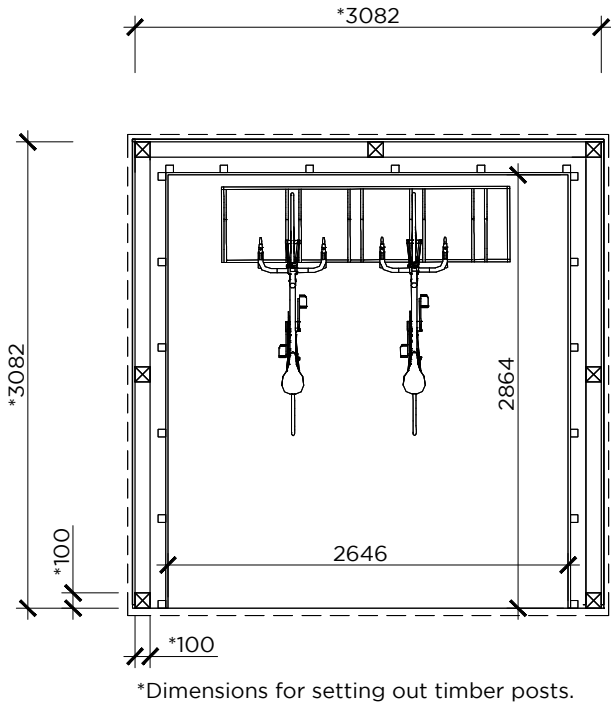

Bike Store Plan - 1:50

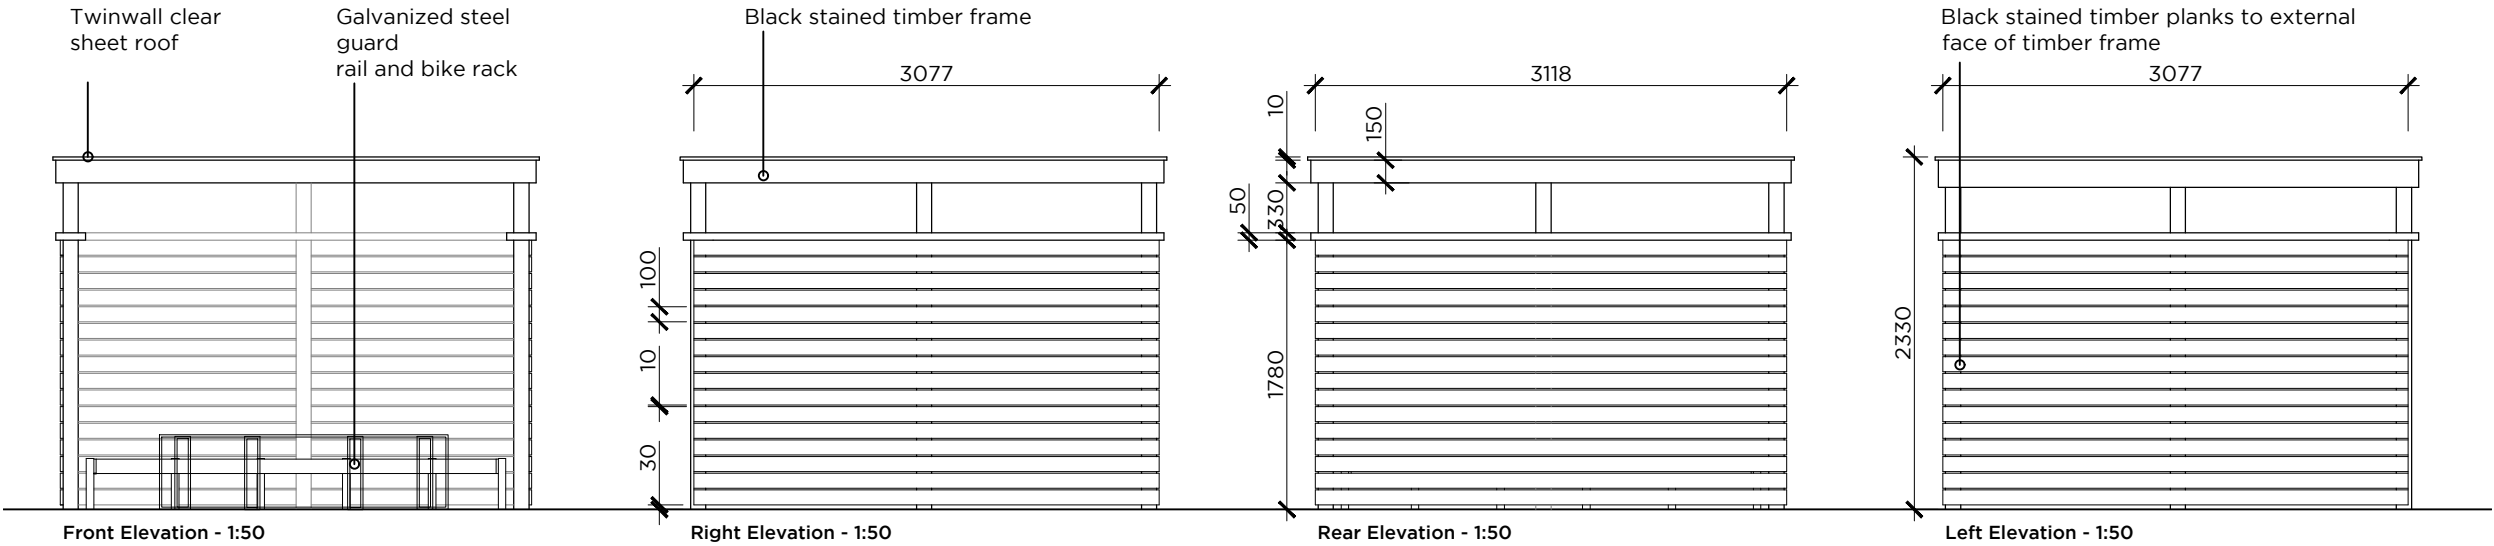

Sketch proposals are for illustrative purposes only & as such are subject to detailed site investigation including ground conditions / contaminants, drainage, design & planning/density negotiations. Sketch proposals may be based upon enlargements of OS sheets & visual estimations of existing site features, accuracy will therefore need to be verified by survey. Sketch proposals have not been considered in respect of CDM Regulations.

This drawing and the building works depicted are the copyright of Staniforth Architects Ltd. and may not be reproduced or amended except by written permission. No liability will be accepted for amendments made by other persons.

FOR PLANNING




Revision	Date	Initials	Notes
----------	------	----------	-------

Materials Key



Black stained timber -
Frame and Horizontal
timber boarding

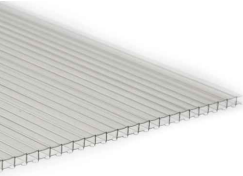

10mm Twin wall sheet
Roofing

Note:
For design intent purposes only.
Manufacturer to satisfy themselves with all
dimensions and methods of construction prior
to manufacture.

STANIFORTH ARCHITECTS

Bike Store Details

The Warehouse
1A Staniforth Street
Leicester LE1 6NL
0116 2853775
www.staniforth.co.uk

Drawing Status: PLANNING
Cad Reference: 1525-X100
Drawn: DB
Checked: VB
Date: 19-03-2024
Scale: 1:50, 1:100@A3