DCPLAN

Proposed Dwelling at Lytchgate Fisheries

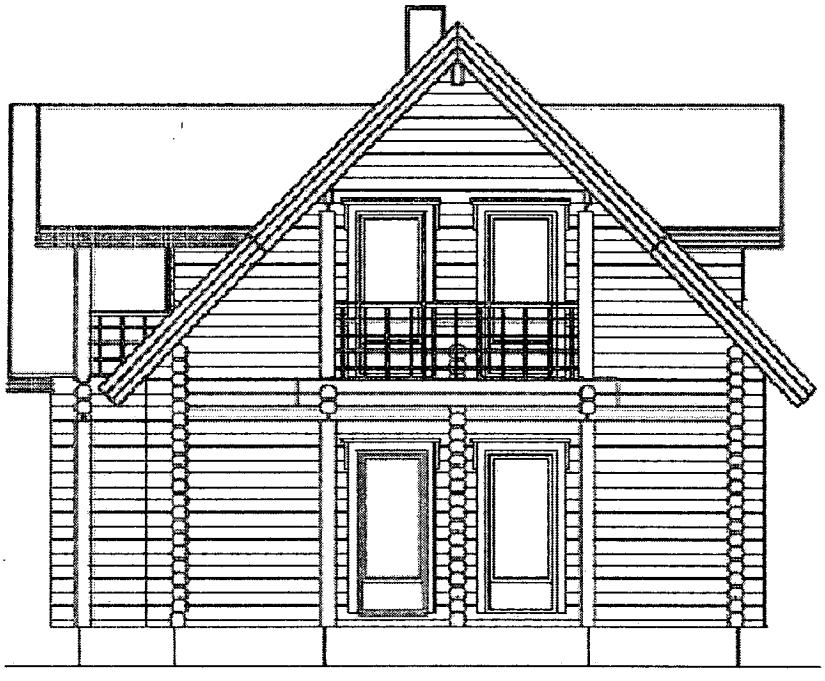

End Elevation
(North)

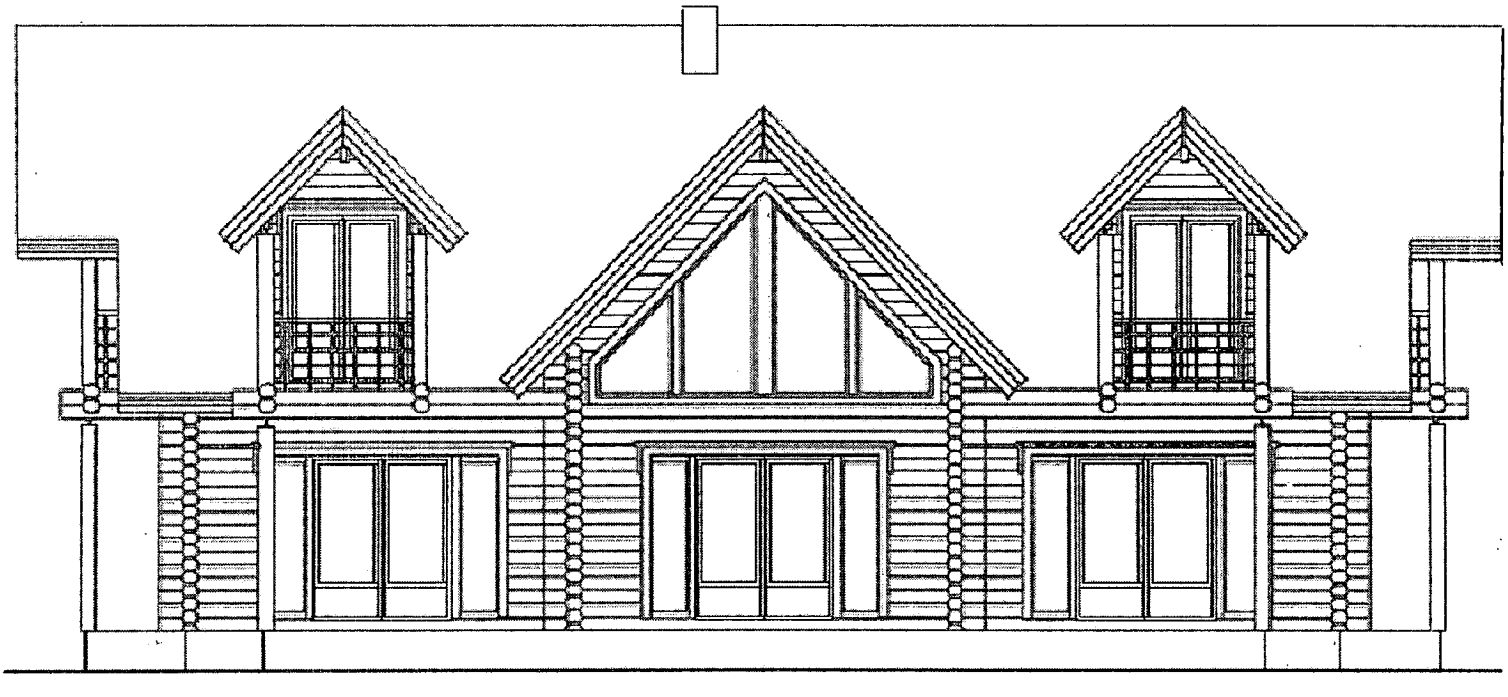

Rear Elevation
(West)

Scale 1:100

Metres

0 1 2 3 4 5

DEVELOPMENT
SERVICES
01 DEC 2011
RECEIVED