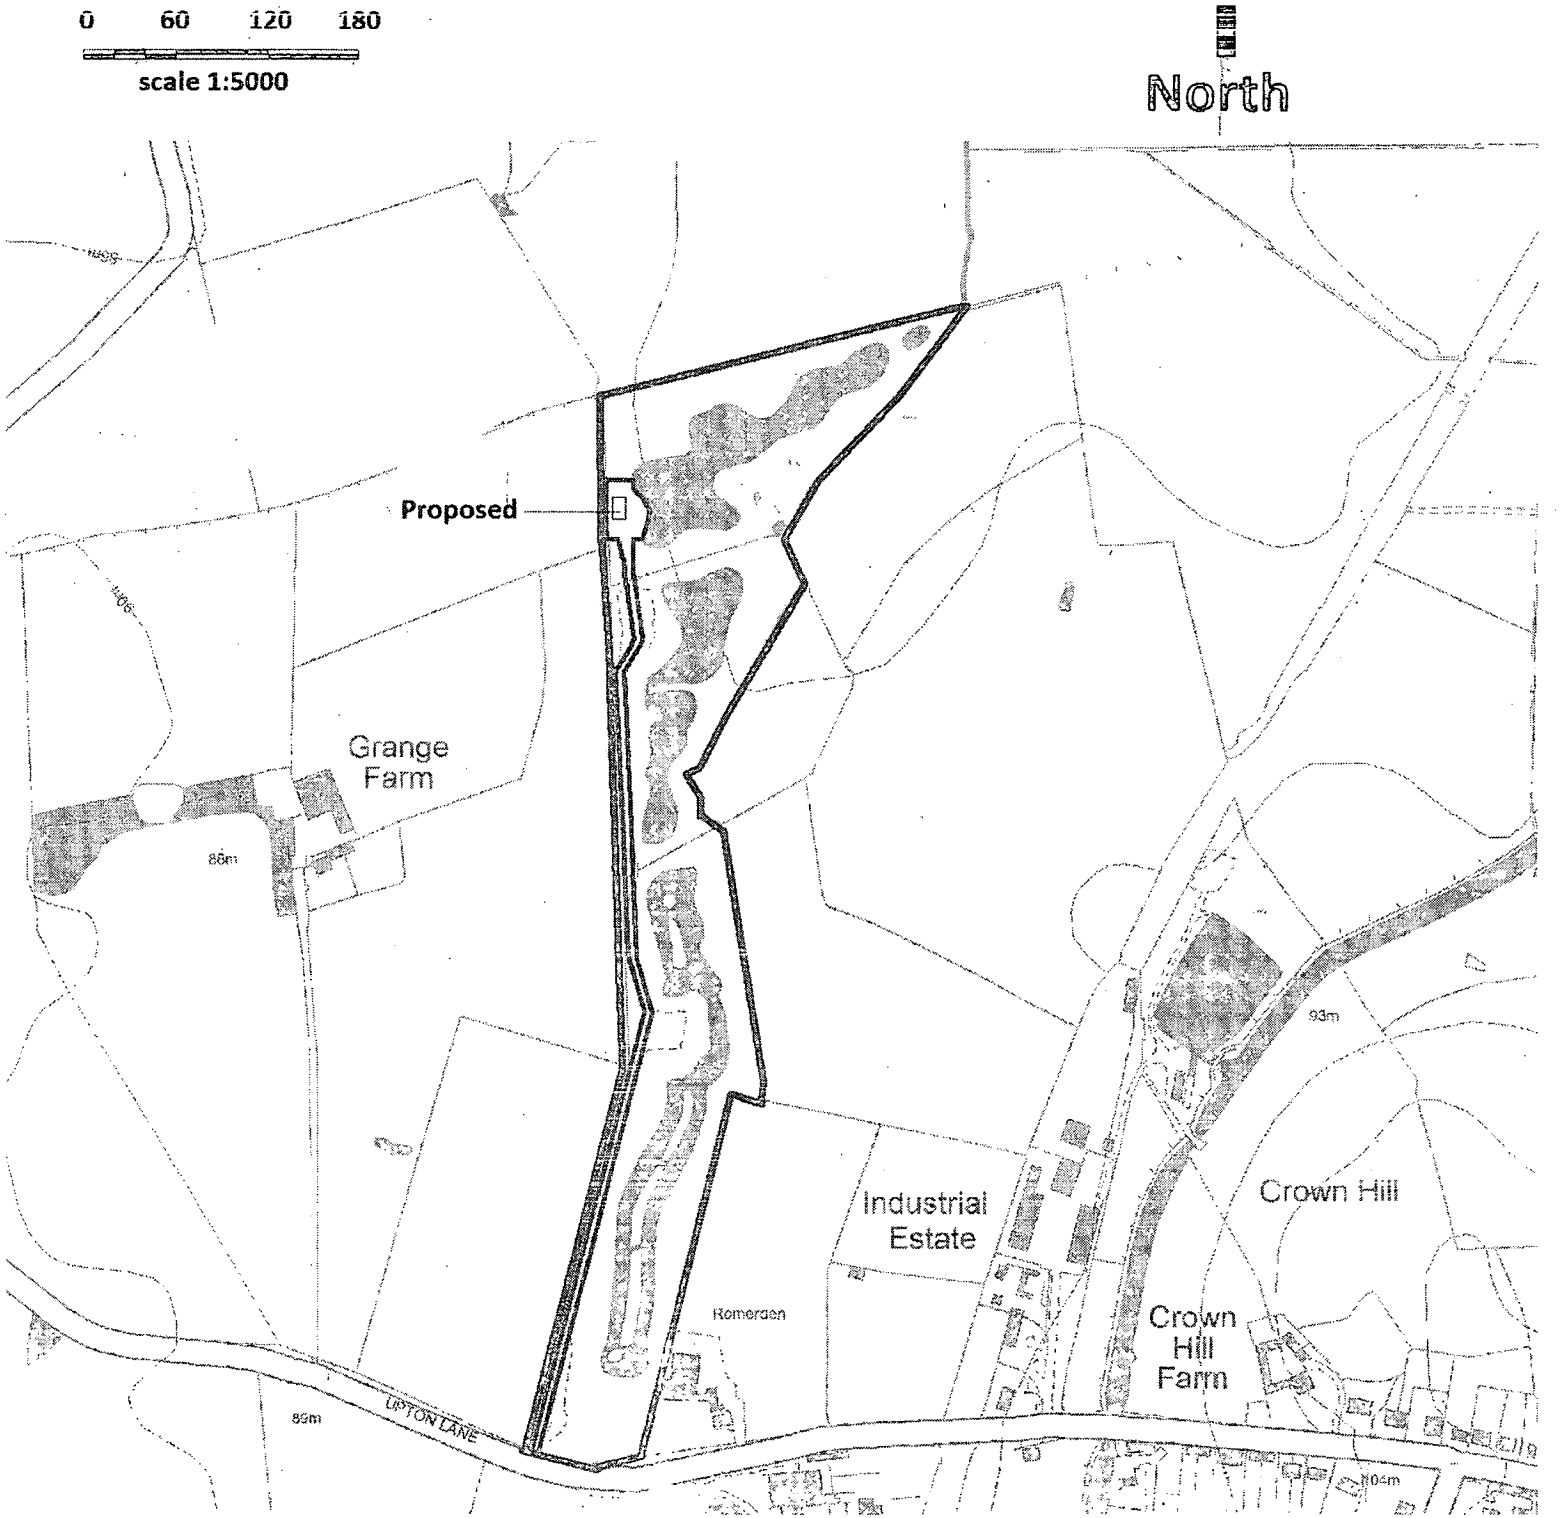
0 60 120 180
scale 1:5000
North
Proposed
Grange Farm
88m
Industrial Estate
Romerden
Crown Hill
Crown Hill Farm
93m
89m
UPTON LANE
104m

DC PLAN

DEVELOPMENT
SERVICES
01 DEC 2011
RECEIVED