DCBLKPLN

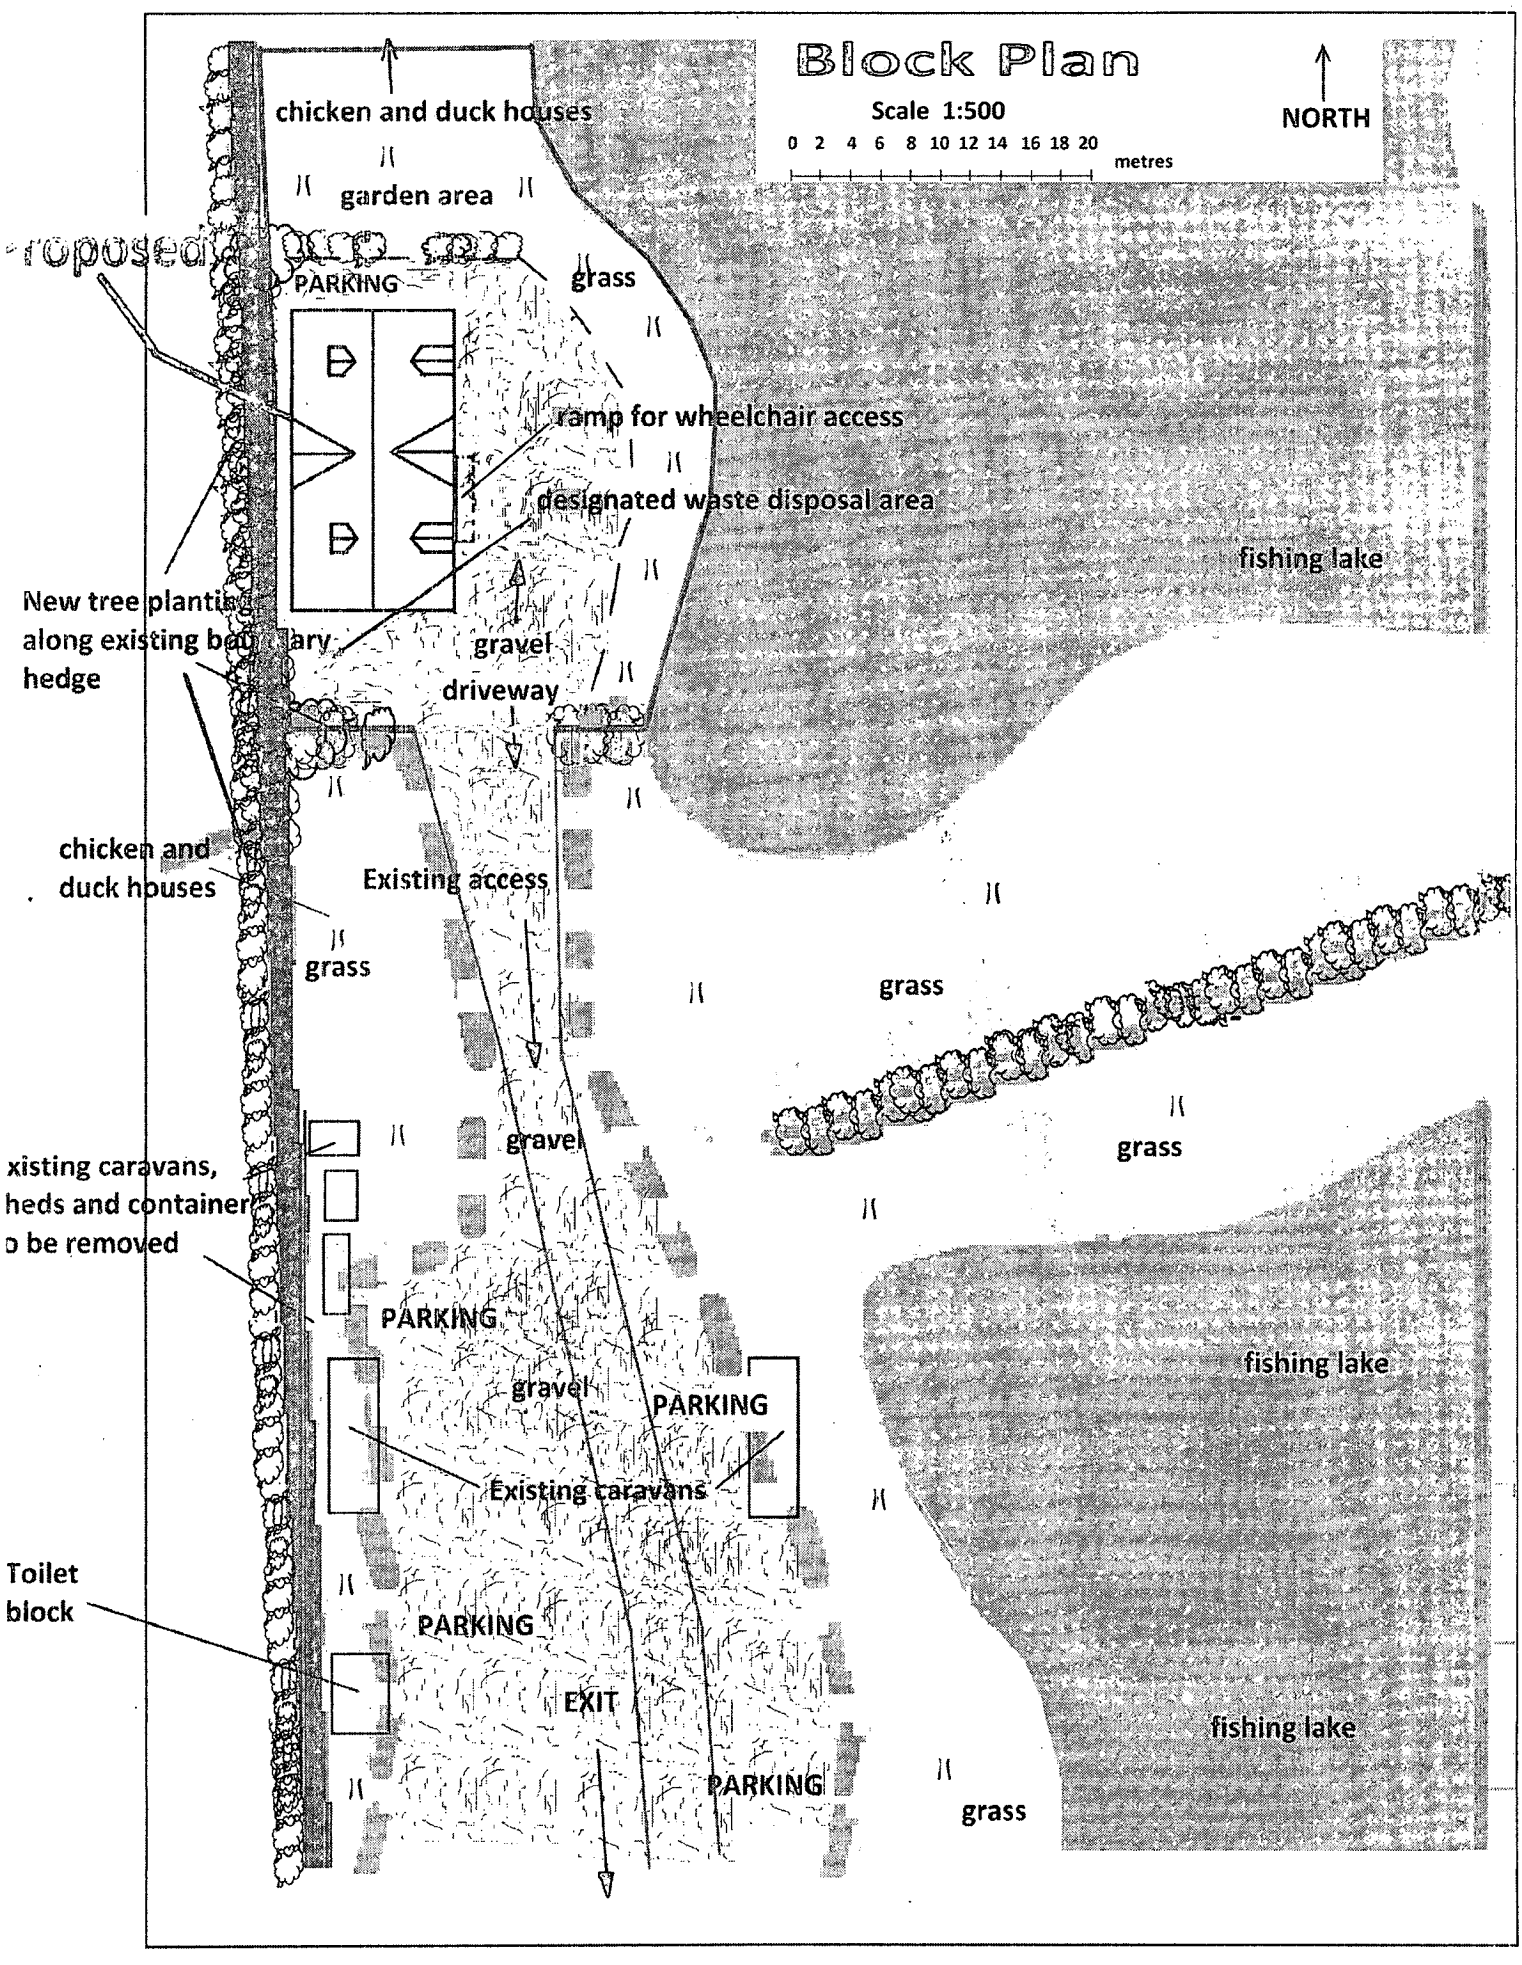
Block Plan
Scale 1:500
0 2 4 6 8 10 12 14 16 18 20
metres
NORTH
chicken and duck houses
garden area
Proposed
PARKING
grass
ramp for wheelchair access
designated waste disposal area
fishing lake
New tree planting along existing boundary hedge
gravel driveway
chicken and duck houses
Existing access
grass
grass
grass
gravel
xisting caravans, heds and container o be removed
PARKING
fishing lake
gravel
PARKING
Existing caravans
Toilet block
PARKING
EXIT
fishing lake
PARKING
grass

DEVELOPMENT
SERVICES
01 DEC 2011
RECEIVED