ET 11/00806/FUL DC PLANN

This drawing is the Copyright protected in-ellectual property of
Kenneth I. Payne - Chartered Architect
and is not to be used or produced in any way without written permission

Roof: brown tiles

Walls: red/brown facing bricks

External Joinery: painted timber

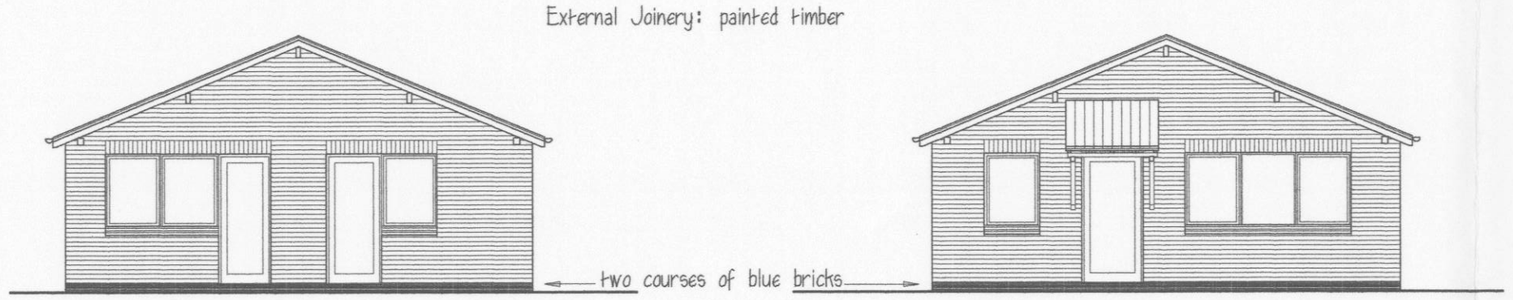

SOUTH ELEVATION

NORTH ELEVATION

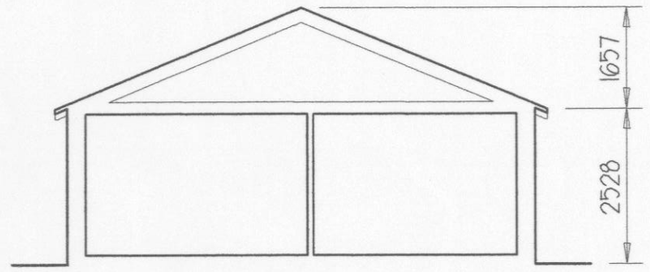

SECTION

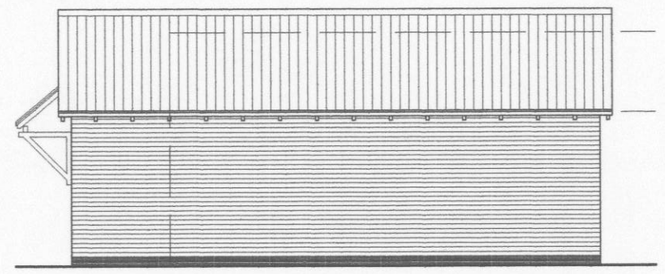

WEST ELEVATION

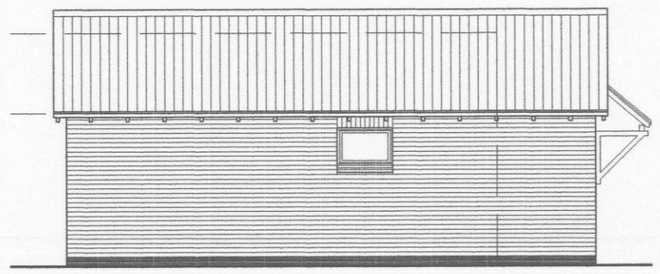

EAST ELEVATION

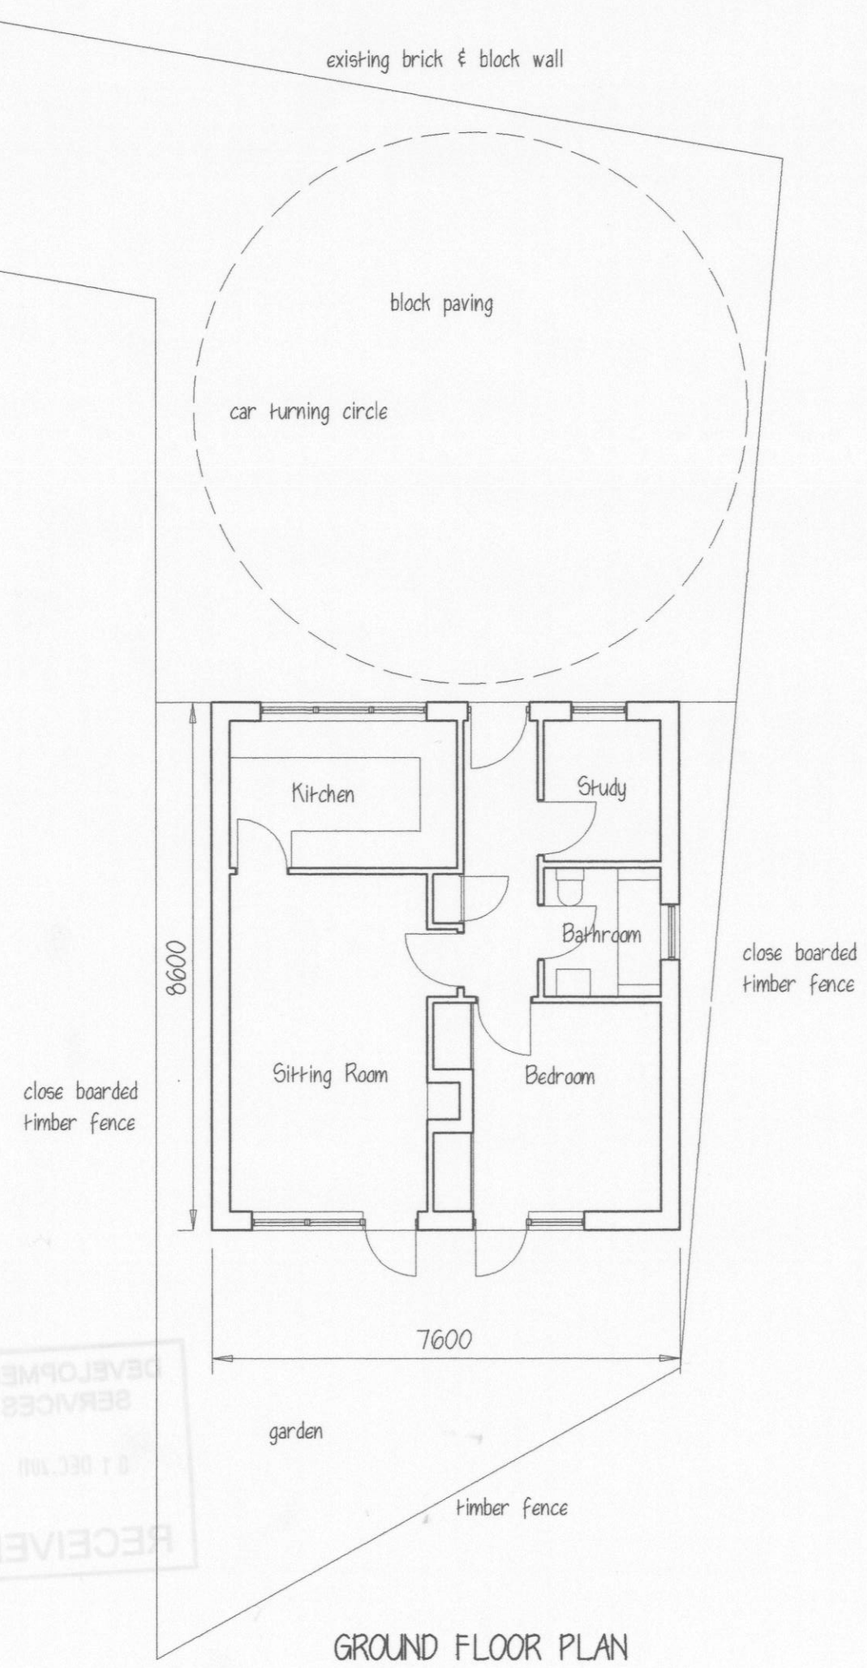

GROUND FLOOR PLAN

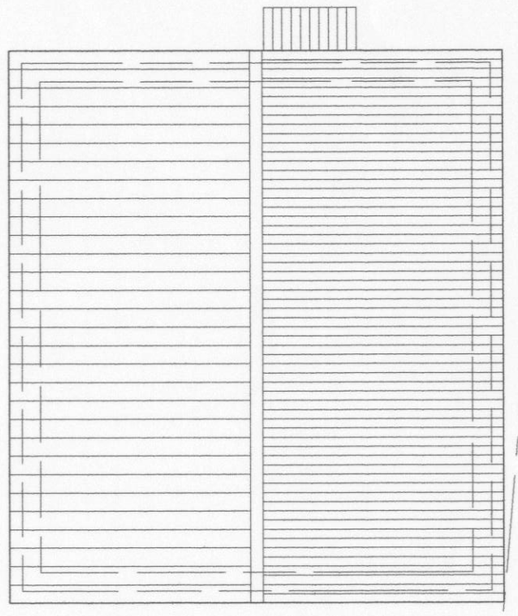

ROOF PLAN

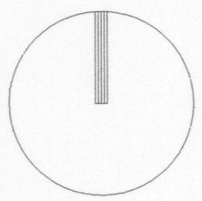

Job: NEW HOUSE, 136A MAIN STREET, MARKFIELD, LEICS.			Job No. 10:501
Drawing: SCHEME DESIGN PROPOSALS	Scale 1:100	Date September 2011	Dwg. No. 02 / Rev. A
	Client: MR. CHRIS HARBOT		
	Kenneth I Payne D.A., R.I.B.A., F.A.S.I. Chartered Architect — 49 CHURCH ROAD, KIRKBY MALLORY, LE9 7QE - 01455 850098		