




North Elevation (End)

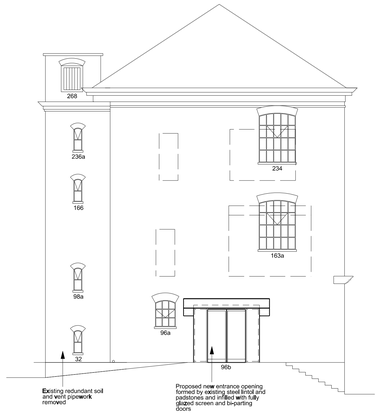


West Elevation to Lower Bond Street

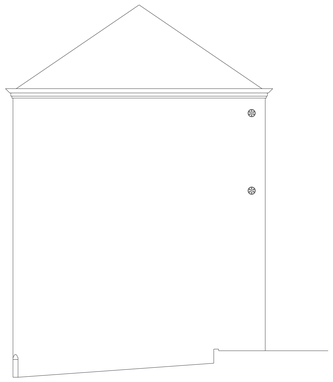


East Elevation (End)

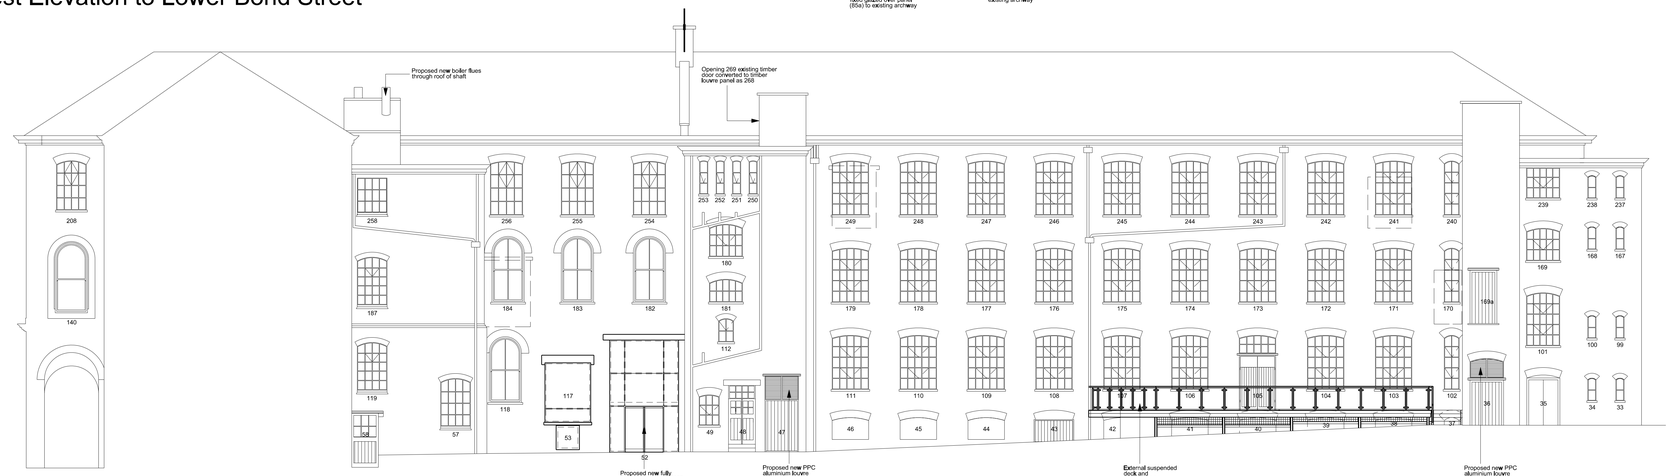

East Elevation (Rear)

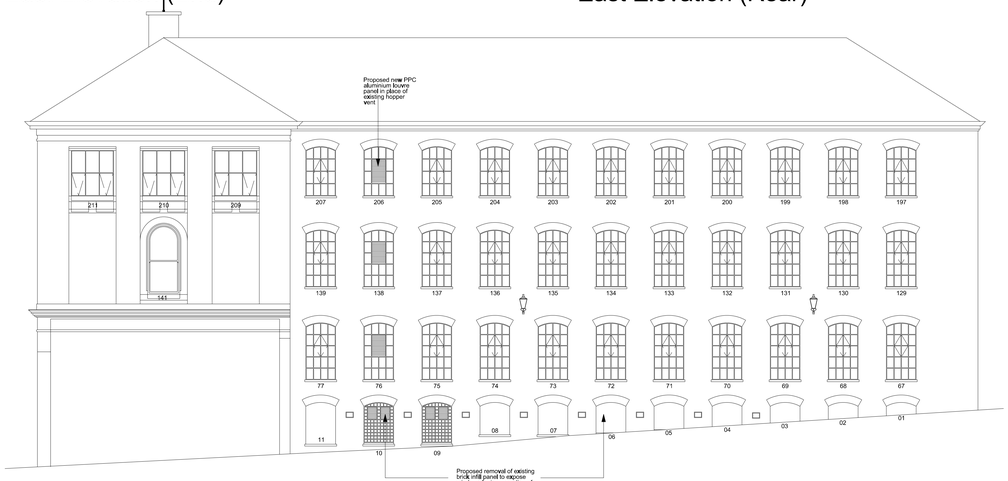

South Elevation to Baines' Lane

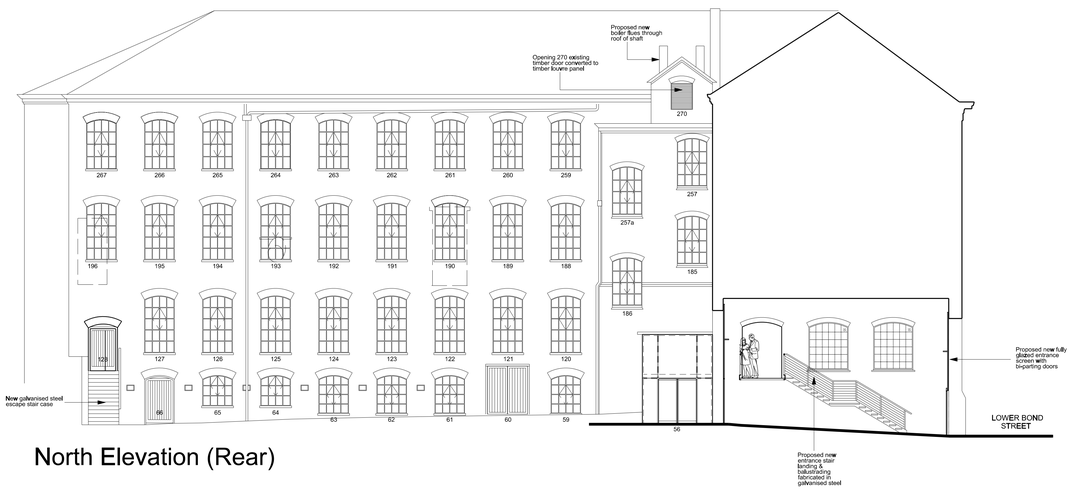

North Elevation (Rear)

True Scale 100mm

© Archial Architects Ltd. Contractors must work only to figured dimensions which are to be checked on site.

NOTES

Paint Colours:
Gutters & RWP's - Goose Wing 00A05
Windows - Cream RAL 9001

Rev.	Date	By	Chk	Description
I	30.03.10	DH	GM	Openings 12 - 18 inclusive returned to removal of infill panels; Opening 96b Public Entrance and Opening 21 amended
H	30.10.09	DH	GM	East elevation updated to reflect detailed dock design
G	02.09.09	DH	GM	Opening 19,21/85a,96,96b,105,52,53,117,56 & 128 updated in line with 5000 & 5200 series; openings 01-05 inclusive and 12-18 inclusive returned to infilled as existing;opening 44-46 to be fully reinstated windows; paint colours added
F	06.04.09	DH	GM	Circular screen and existing SVP to toilet block removed and glazed lean to removed from openings 52 & 56.
E	17.02.09	DH	GM	Mechanical ventilation louvre panels added; general notes added
D	09.02.08	DH	GM	North end entrance 96b amended to include arched opening fabricated in galvanized steel; circular screen surround to Toilet Block of curved open architectural gratings fabricated in galvanized steel and random transparent coloured glass projecting fins; openings 19, 21/85a, 56, 96 & 128 amended.
C	08.12.08	DH	GM	North end entrance and stepped approach added
B	21.11.08	MA	GM	Add existing windows
A	30.09.08	DC	GM	Proposed cast iron gutters and rainwater pipes to match existing indicated; Roofights indicated.

Client
WILLMOTT DIXON

Project
The Goddard Buildings,
Lower Bond Street,
Hinckley

Drawing Title
Proposed Elevations

Drawn	Chkd	Scale	Date	Size
DC	GM	1:100	June 08	A0

Job No.	Drawing No.	Rev.
08028	0120	I

archial
PREVIOUSLY SMC CORSTORPHINE & WRIGHT KENZIE LOVELL LTD
Brook Hall, Brook Street, Warwick CV34 4BL
Tel. 01926 402323
Fax. 01926 495318