


notes

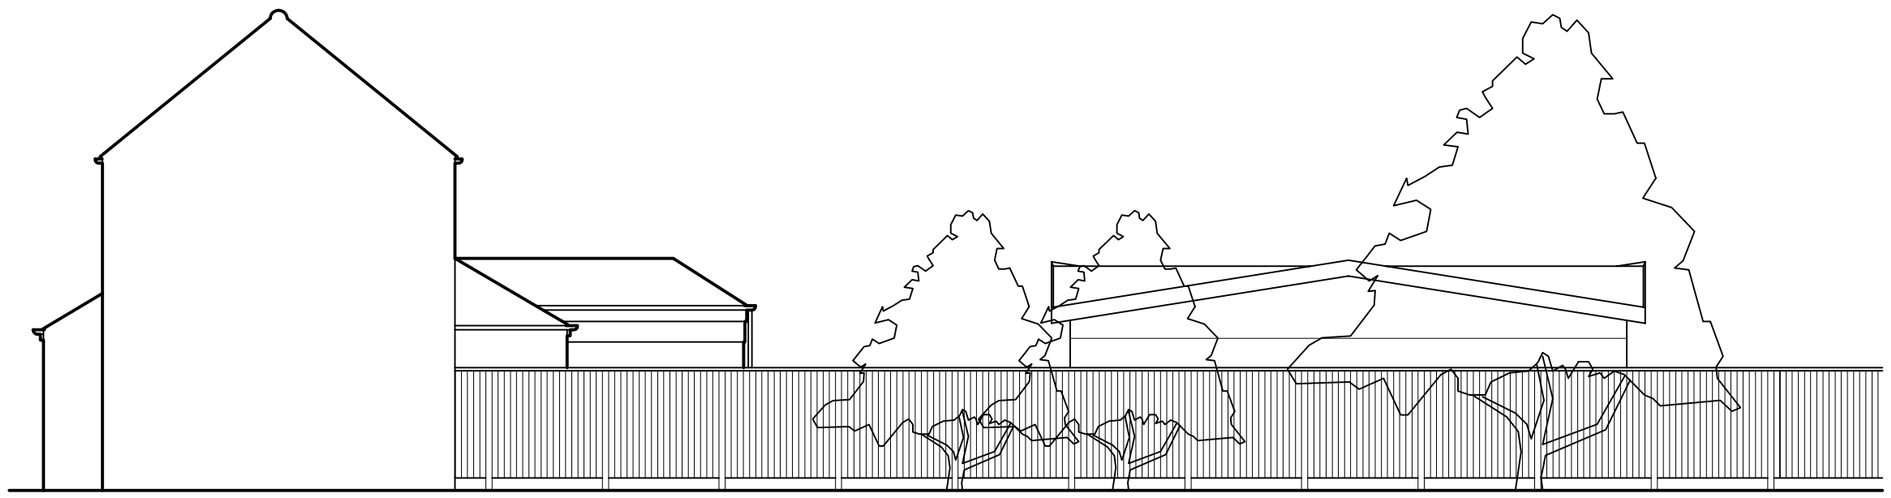


ELEVATION from neighbouring property : SCALE 1/100

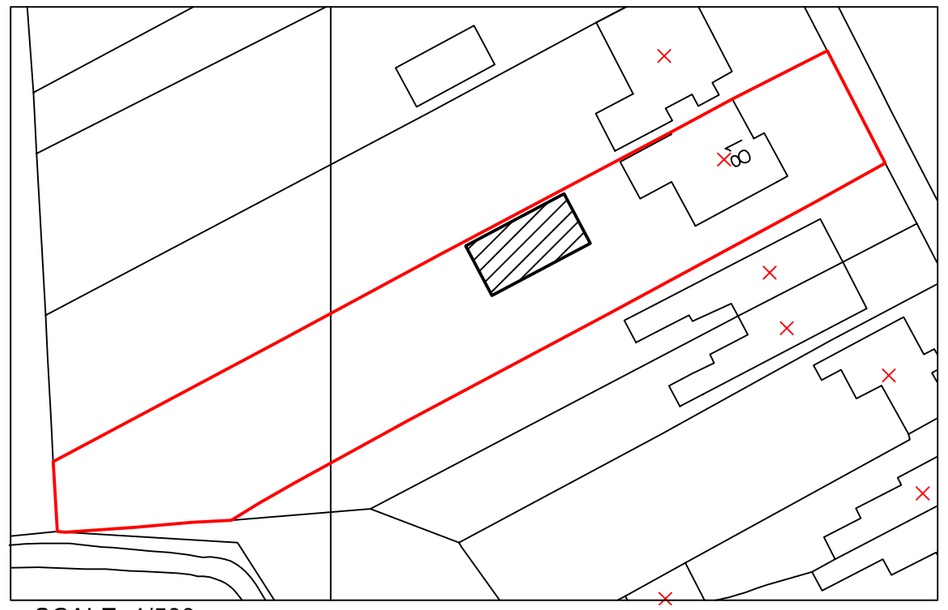

SCALE: 1/500

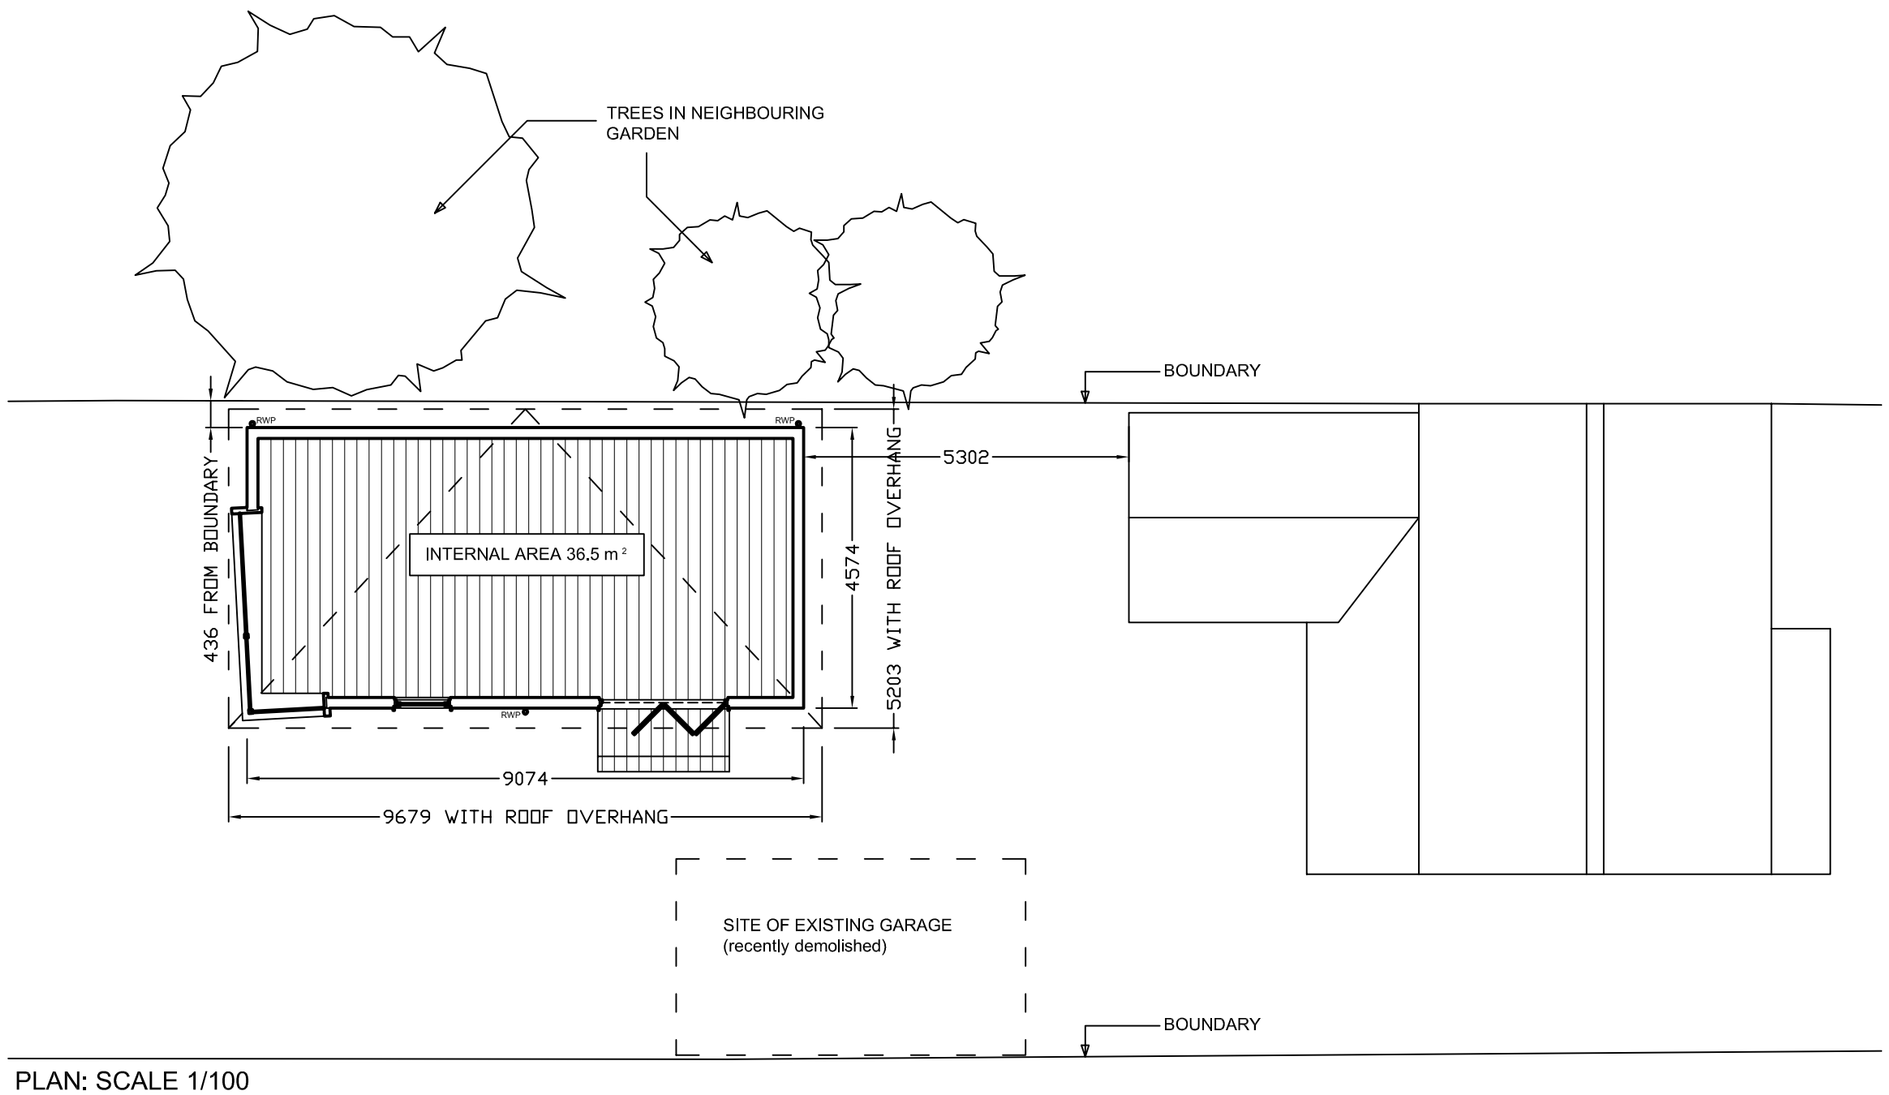


PLAN: SCALE 1/100

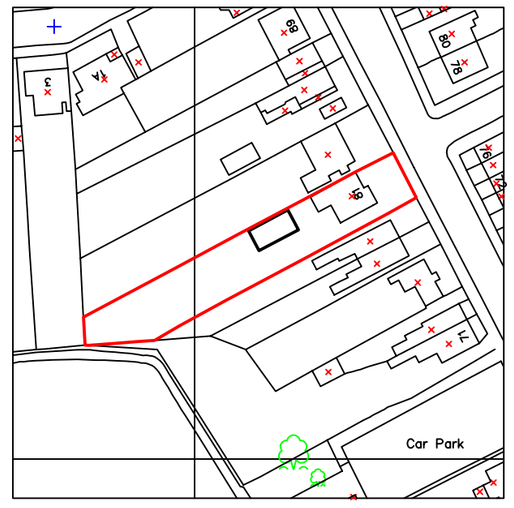

SCALE: 1/1250

MATERIALS / FINISHES

Roof - Single ply membrane.
Wall cladding - dark stained plywood.
All windows/joinery to be stained hardwood.
Transluscent panelling of 'Rodeca' polycarbonate.
RWP - Rain water pipe x3No to discharge to ground - ground cover to be pea gravel or similar to allow permeability to existing soakaway below ground.
NB. This building is designed to be relocatable.

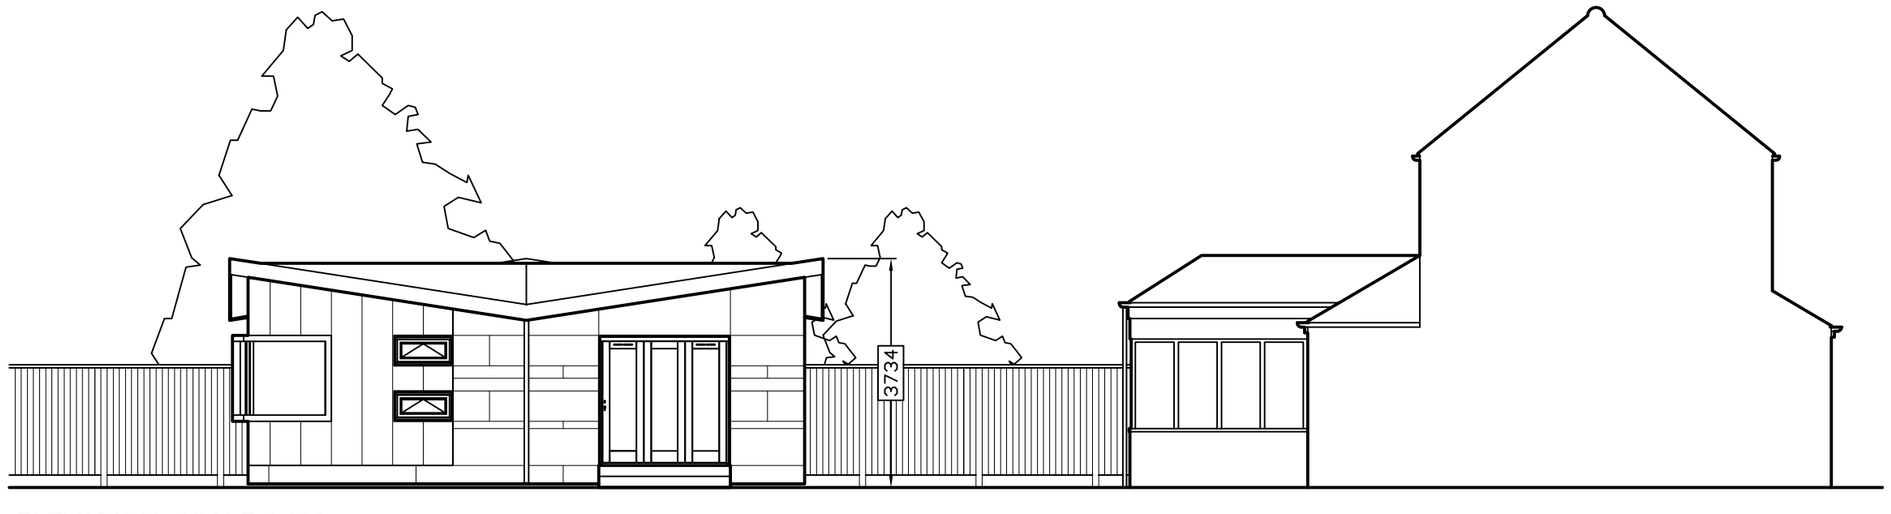

ELEVATION: SCALE 1/100

Proposed garden room / cinema room installation at 81 Hinckley Road, Burbage

1:100 SCALE BAR

• 1m •

heterarchy

15 Knighton Lane Aylestone Park Leicester LE2 8BH
T: 0116 283 2342 F: 0116 283 9147 E: info@heterarchy.co.uk

project: 81 HINCKLEY RD, BURBAGE	scale: AS SHOWN	date: 12/01/2009
title: PROPOSED GARDEN ROOM GA	THIS DRAWING AND ITS CONTENTS REMAINS THE PROPERTY OF HETERARCHY LIMITED AND MAY NOT BE COPIED OR ACTED UPON BY ANY MEANS UNLESS OTHERWISE AGREED. © HETERARCHY LIMITED 2009	
dwg no: 100109-01A		