

PART FRONT ELEVATION 1:50

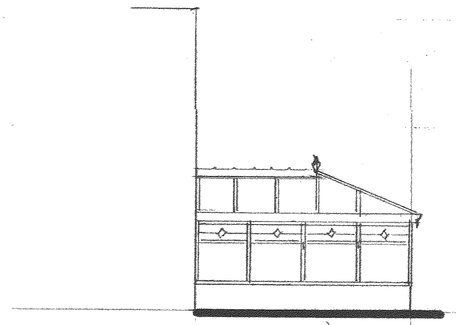

SIDE ELEVATION OF CONSERVATORY 1:100

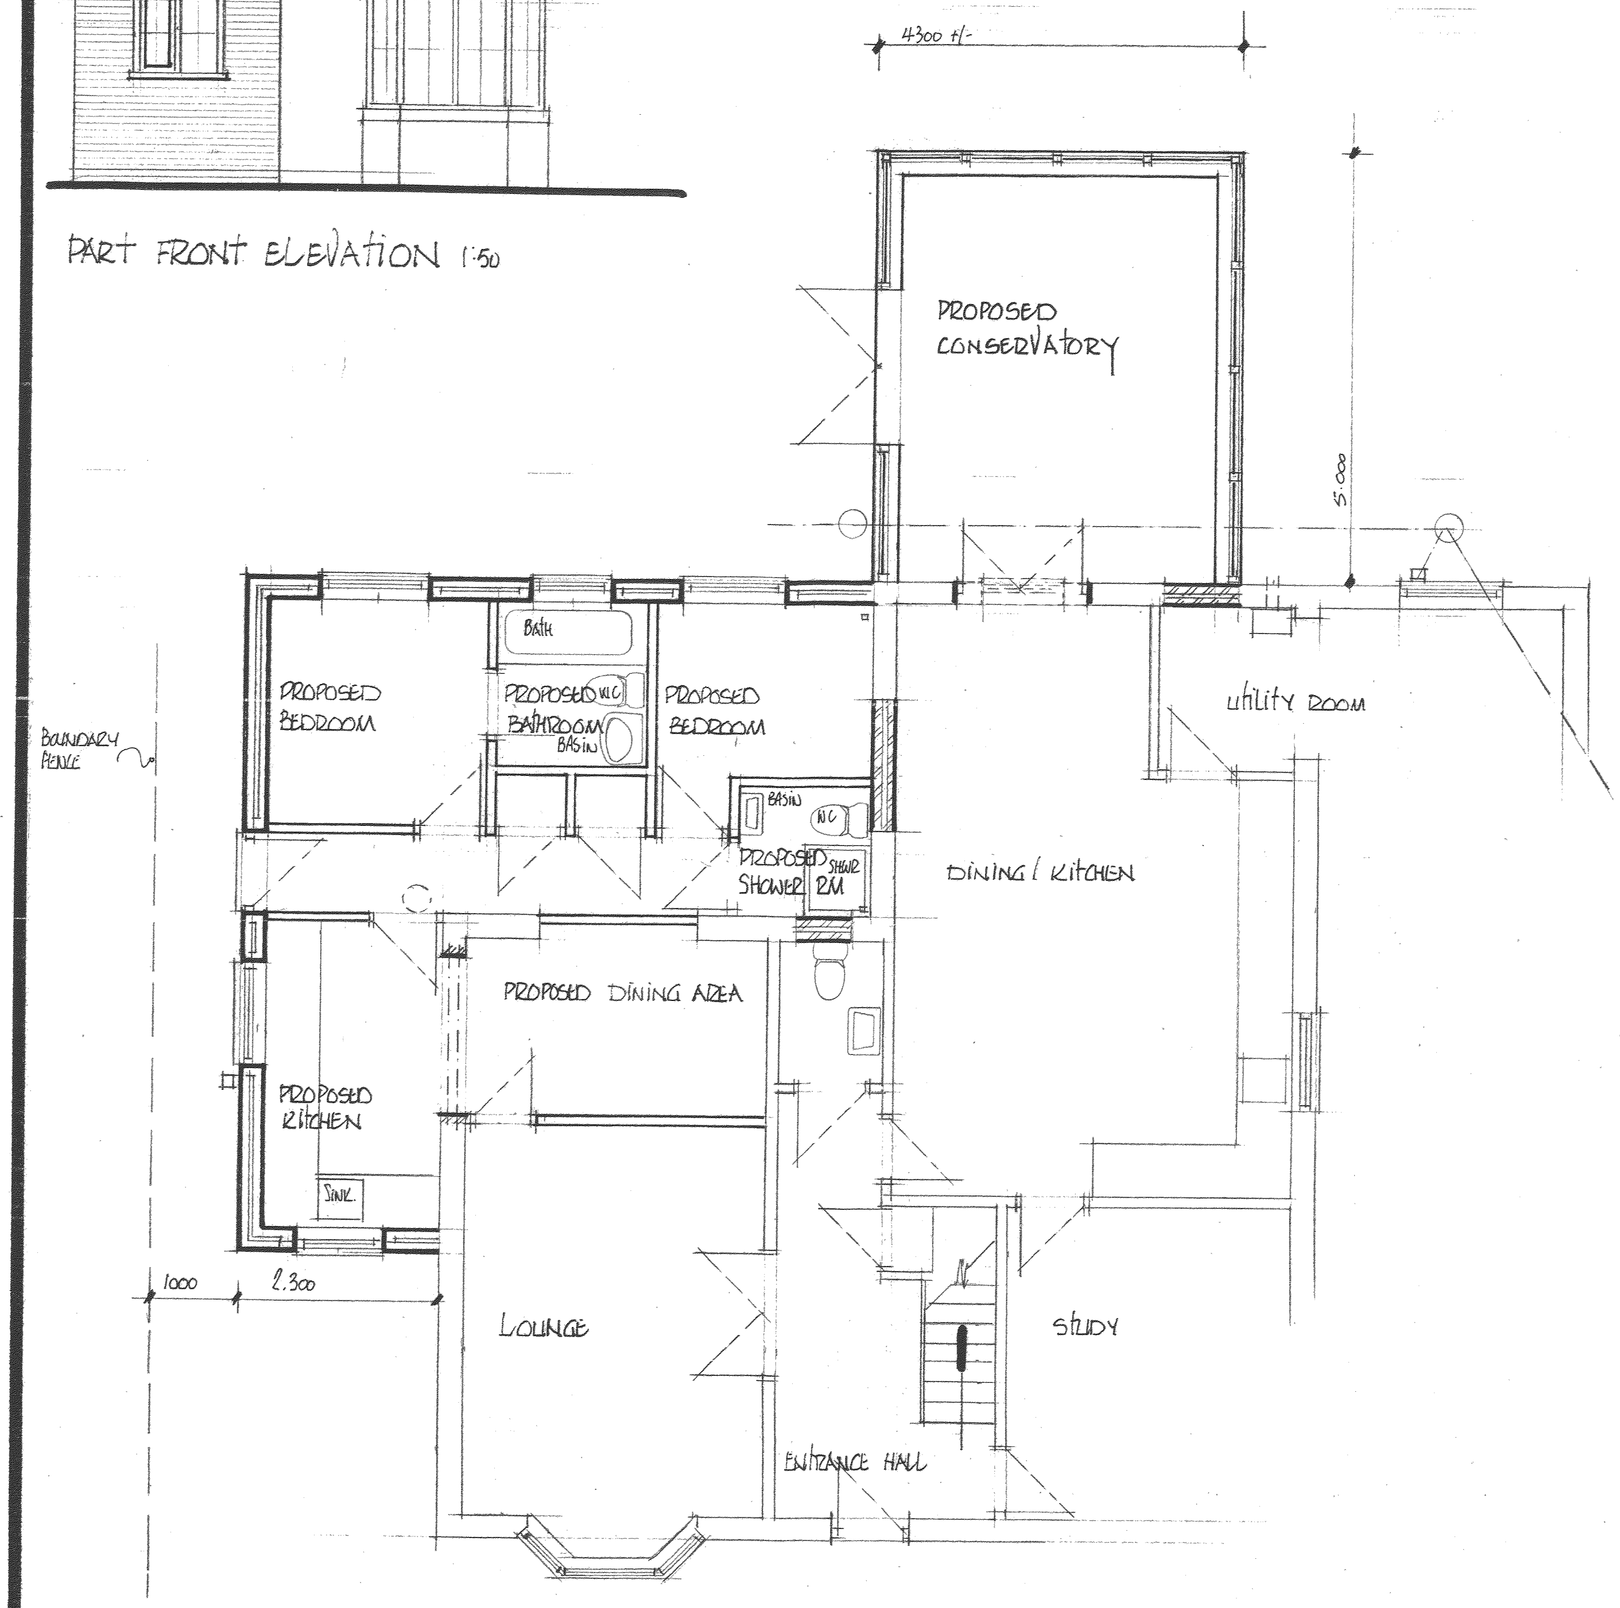

GROUND FLOOR PLAN



PLAIN CONCRETE INTERLOCKING ROOF TILES MARLEY MODERN OR SIMILAR : COLOUR TO MATCH EXISTING

WHITE U.P.V.C WINDOWS TO MATCH EXISTING

FACING BRICKS TO ALL ELEVATIONS TO MATCH EXISTING

REAR ELEVATION 1:50

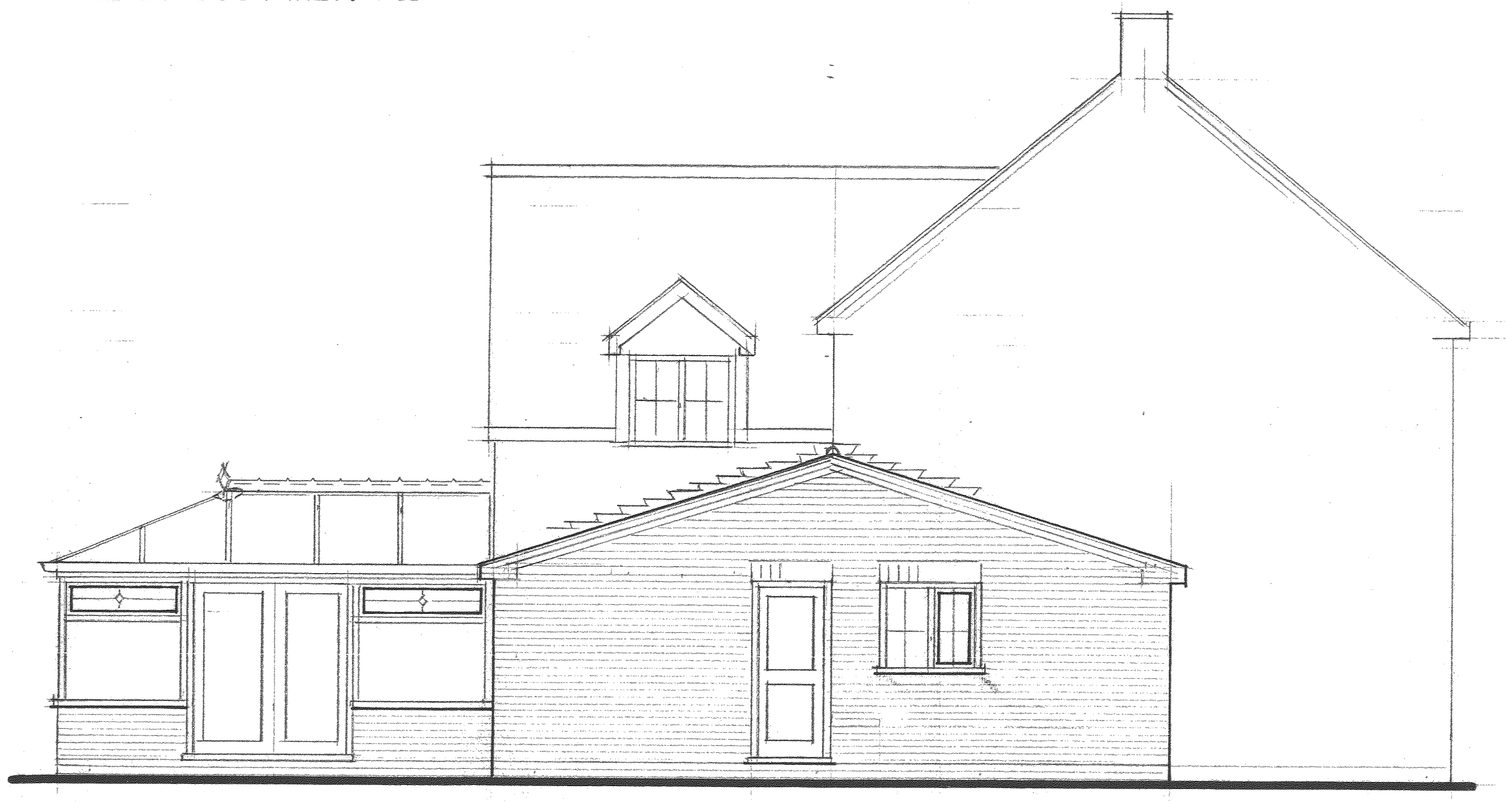

SIDE ELEVATION

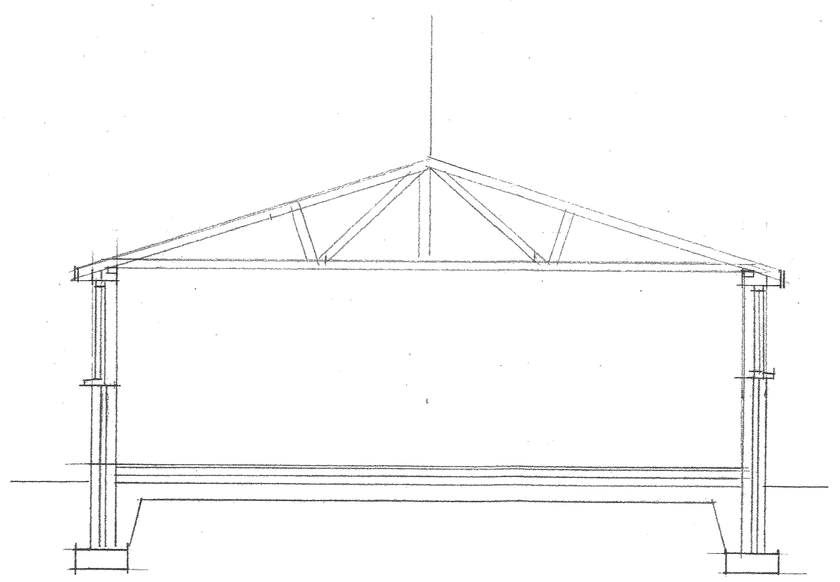

PROPOSED CONSERVATORY & EXTENSION TO EXISTING HOUSE TO FORM GRANNY ANNEXE FOR MR & MRS M. PLANT.

27 MURPHY DRIVE, BAGWORTH, LEICESTERSHIRE, LE67. 1HR.

SCALE :	DATE :	DRAWN BY :
1:100 & 1:50 AT A1 SIZE	JANUARY 2009	PB

DRAWING NUMBER: 8711/01

DEVELOPMENT SERVICES
19 JAN 2009
RECEIVED

Peter Barnwell Limited
Building Surveyor
Peter Barnwell ACIOB.
22 Norfolk Road,
Desford, Leicester, LE9 9HR.
01455 823816