


PROPOSED FLOOR PLANS

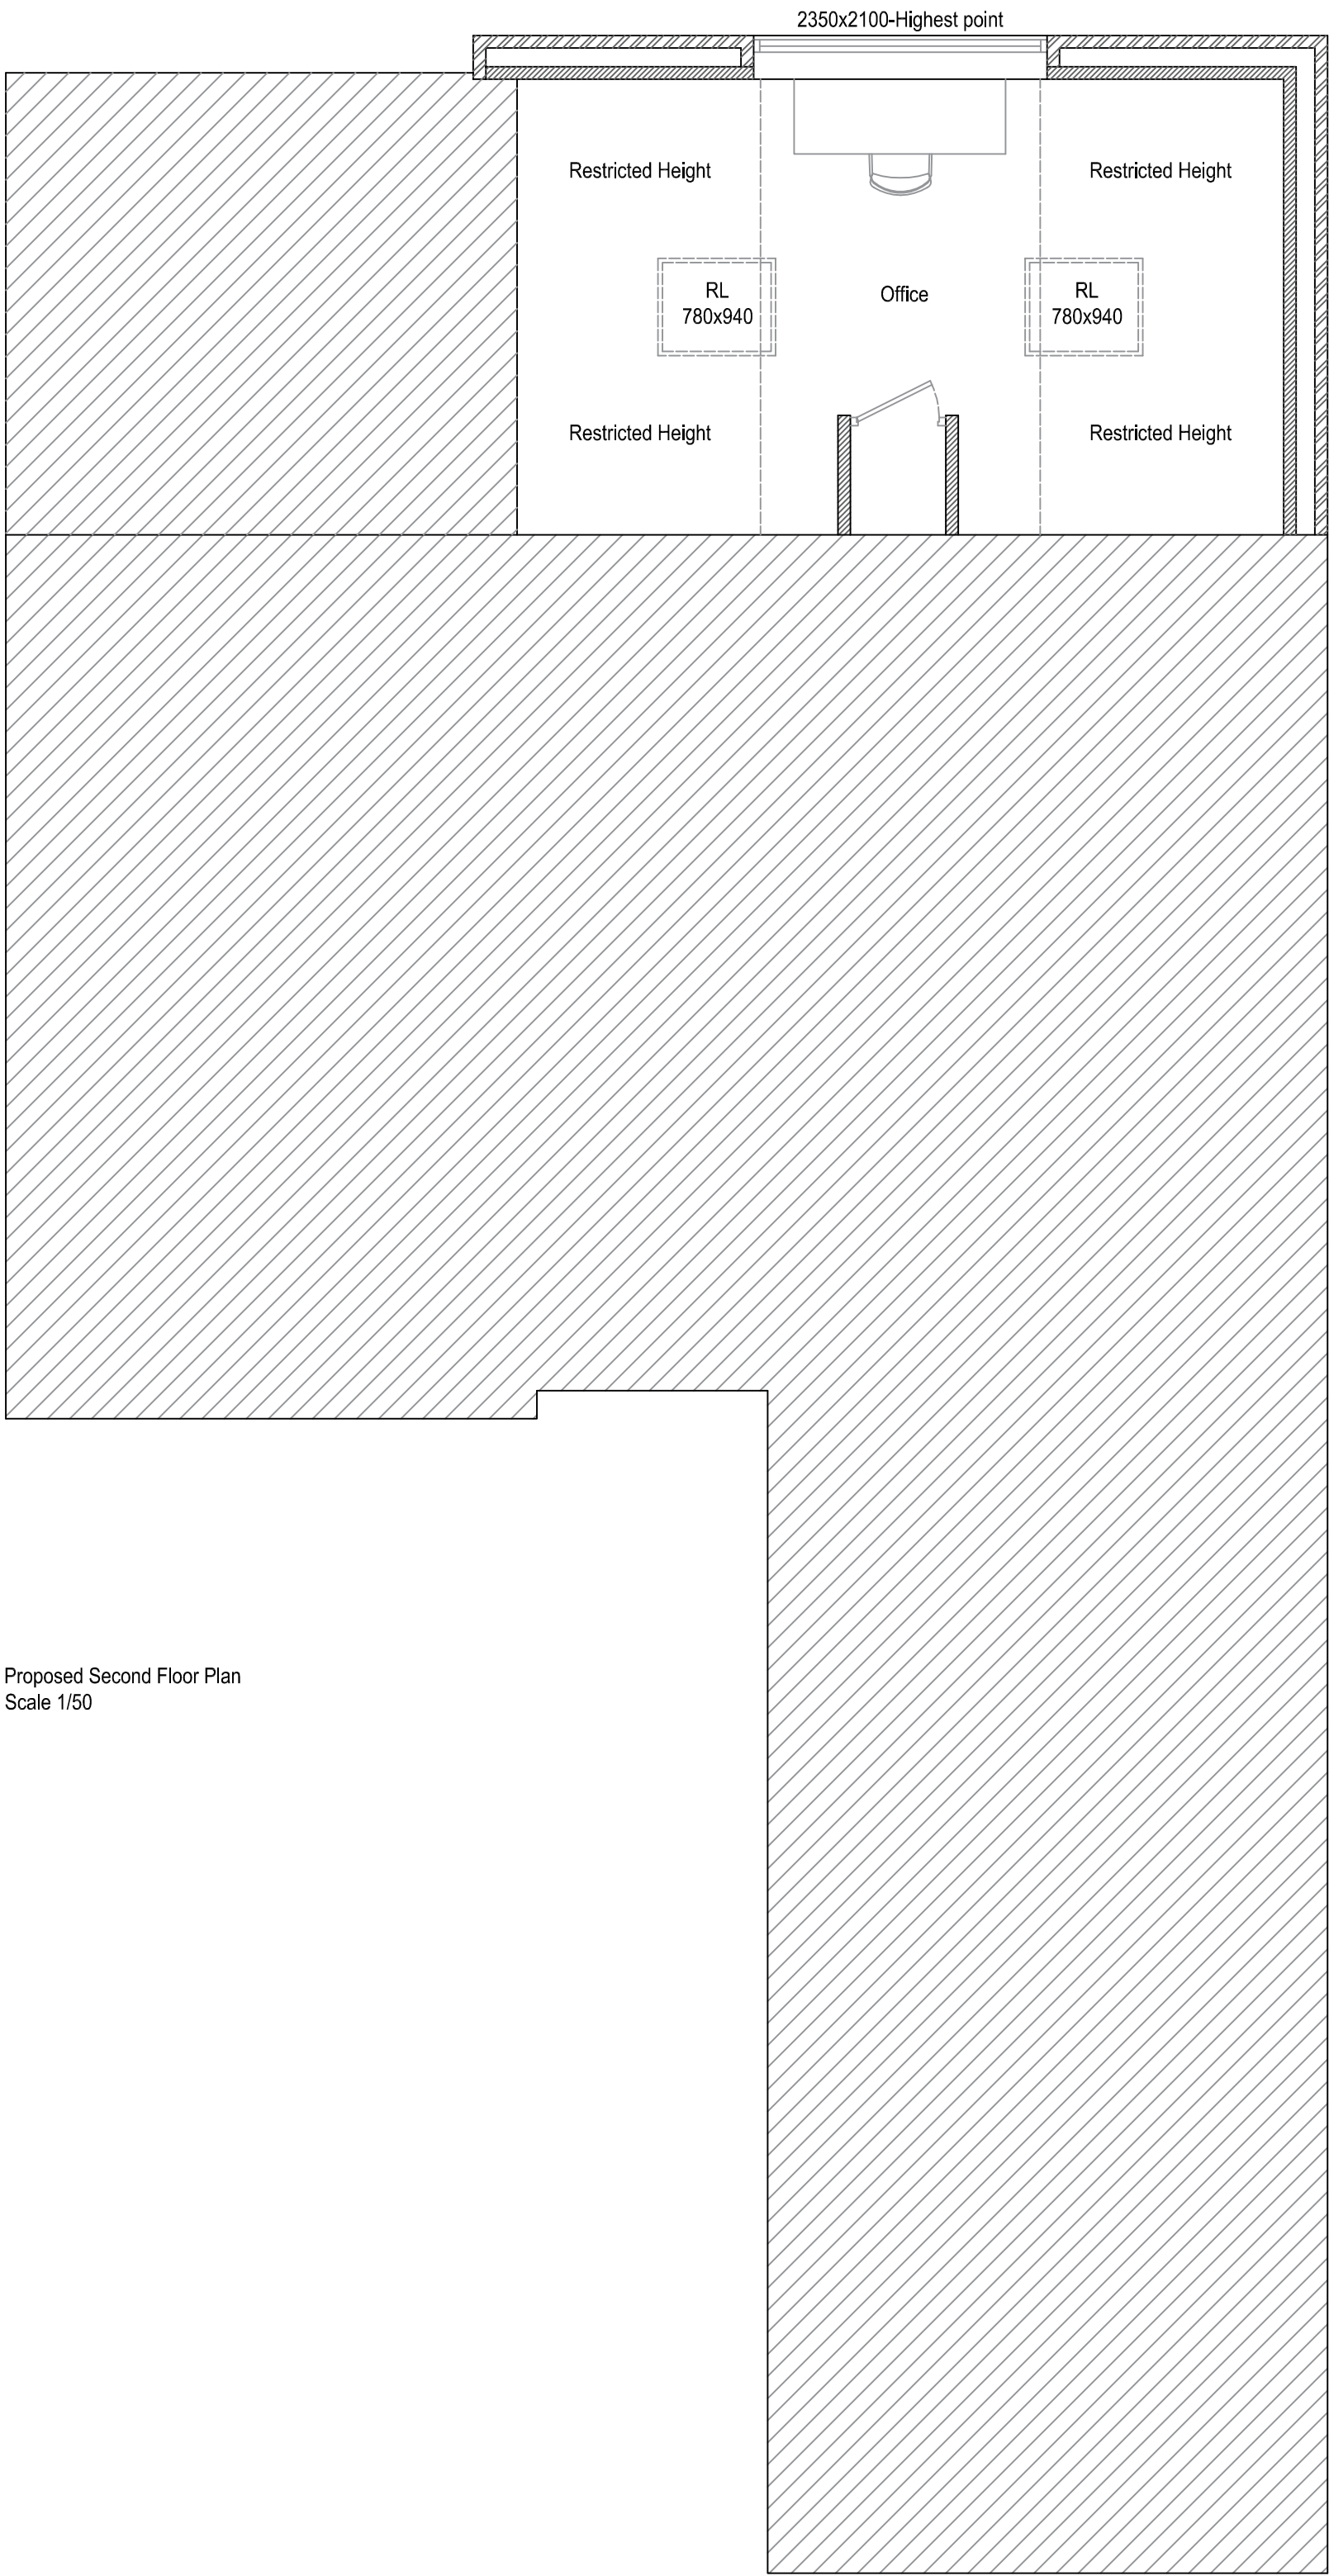

Proposed Second Floor Plan
Scale 1/50

447200m

447300m

301300m

LOCATION PLAN
Scale 1/1250

301300m

447300m

SITE PLAN
Scale 1/500

Title:

PLANS & ELEVATIONS

Project:

TWO / THREE STOREY REAR EXTENSION

Location:

MR P & MRS H SATCHWELL, 12 HILL CLOSE,
PECKLETON, LEICESTERSHIRE, LE9 7RQ

Onemoreroom

Architectural Designers

205 Glenfield Road
Leicester
LE3 6DL

Tel:

07970 431698

Email:

info@omrleicester.co.uk

Date:

02.09.2023

Scale:

varies @ A1

PHS01-01-23PL(Rev1)

SCALE (MTRS)

0 20 40 60

0 10 20

0 2 4

0 1 2 3