


1 20 DETAILS

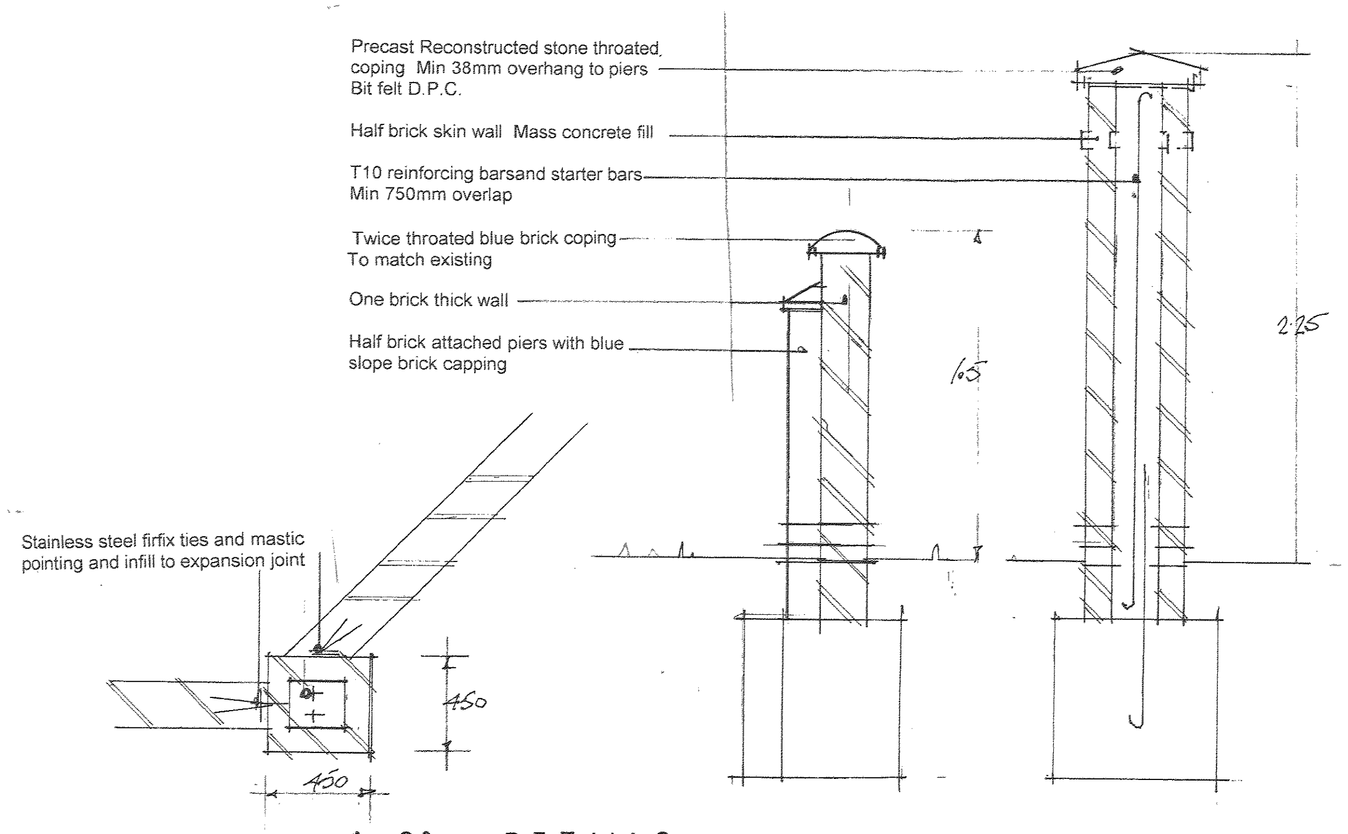


PROPOSED NEW WALL



RETURN WALL

DEVELOPMENT SERVICES
26 MAR 2008
RECEIVED
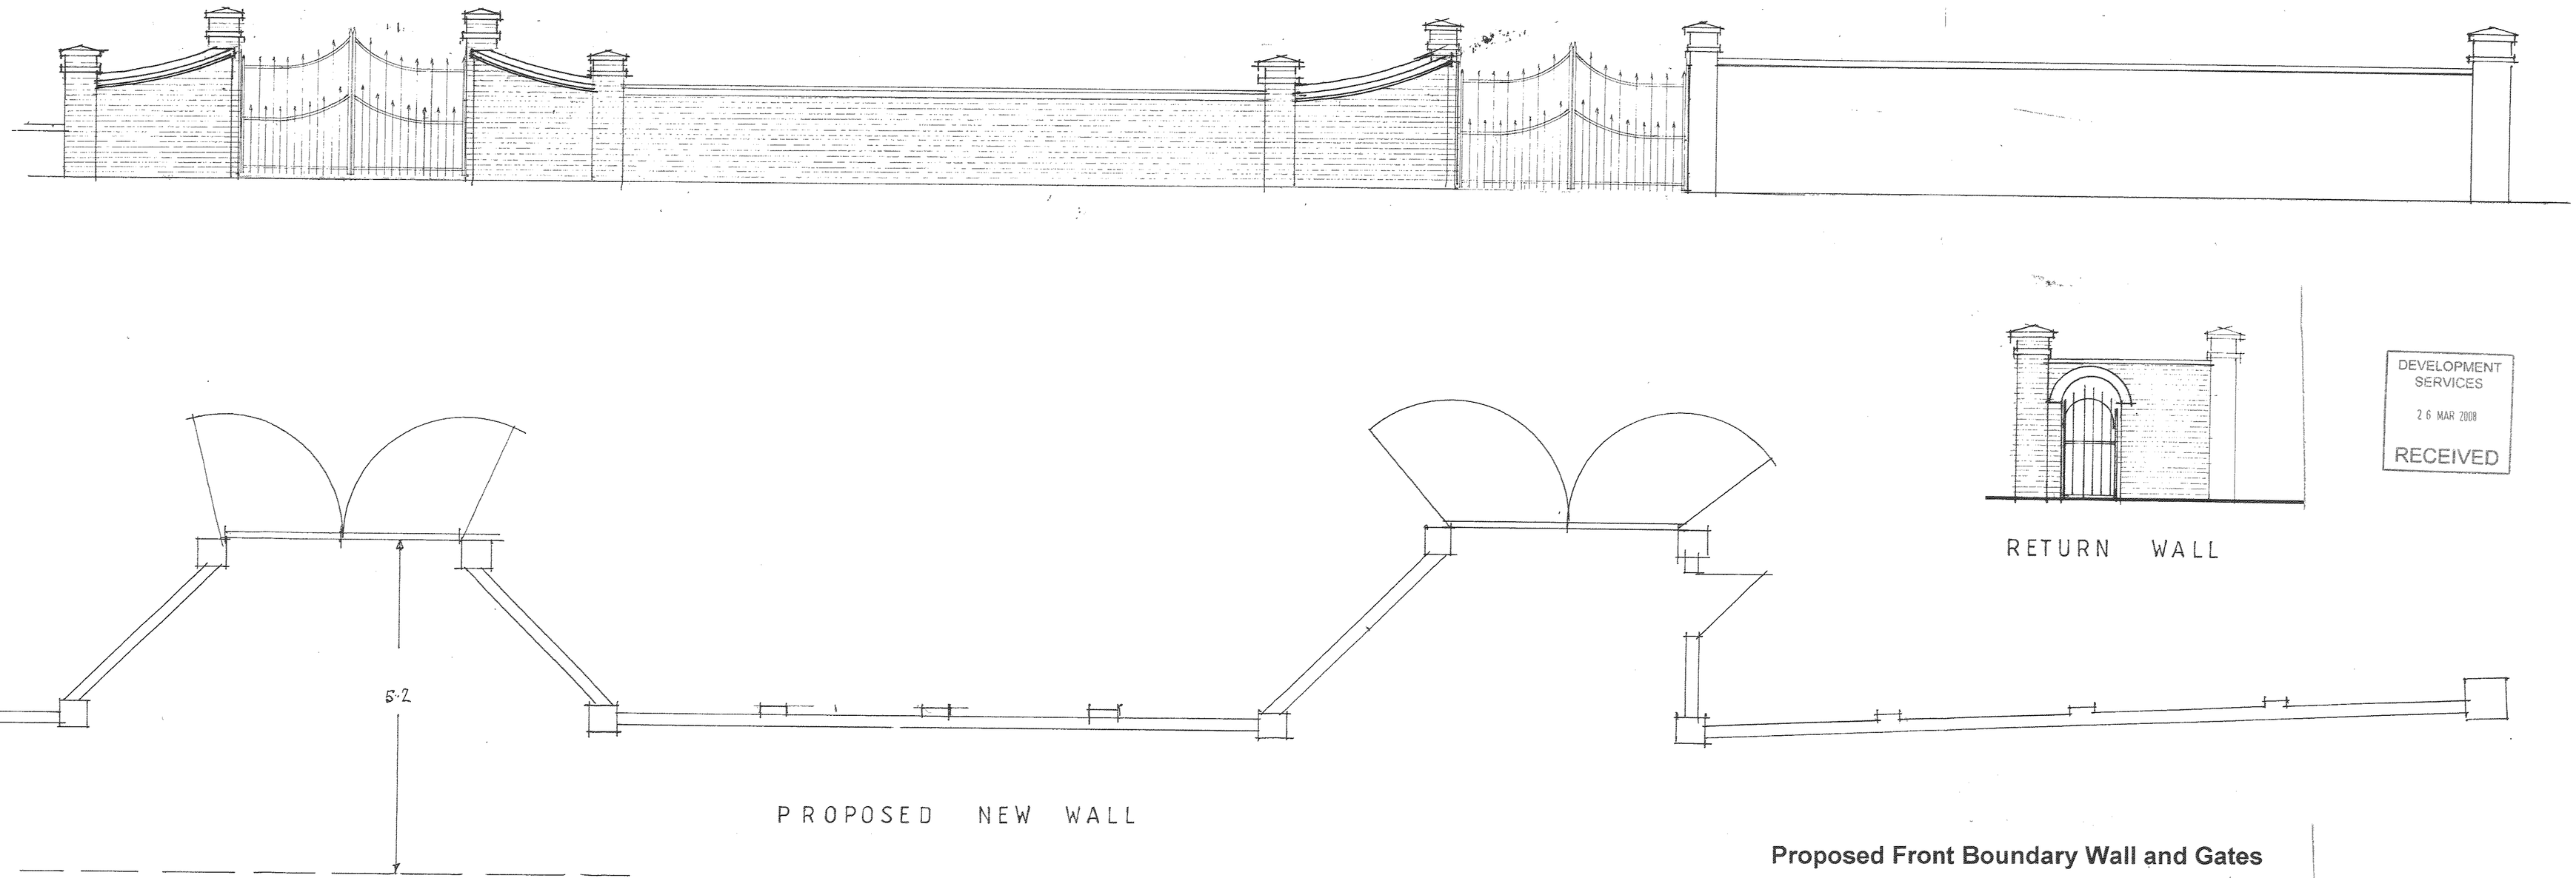
## Proposed Front Boundary Wall and Gates

## The Grange, Cadeby.

*A. Patrick Flint* F.R.I.C.S
*Chartered Building Surveyor*
The Acorns
472b Groby Road,
Leicester Tel (0116) 232 0077
LE3 9QD Fax (0116) 287 5317

JANUARY 2008 scale 1 – 50
Dwg no 4 Job no 4355
REVISED