

PROPOSED FRONT ELEVATION 1:100

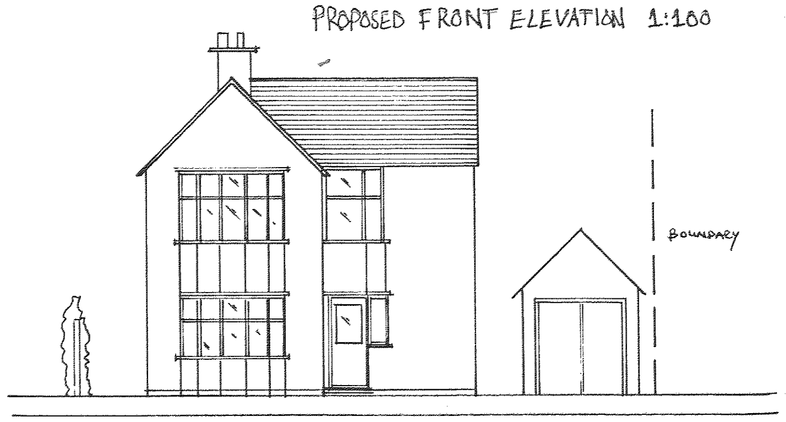


PROPOSED SIDE ELEVATION 1:100

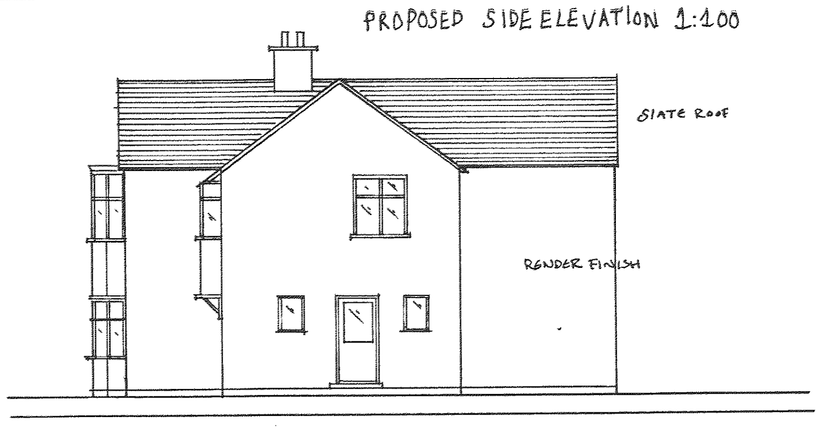


PROPOSED REAR ELEVATION 1:100




PROPOSED SIDE ELEVATION 1:100

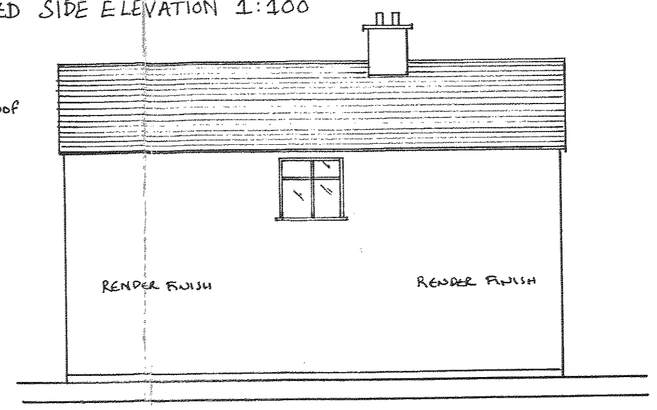


EXISTING FRONT ELEVATION 1:100

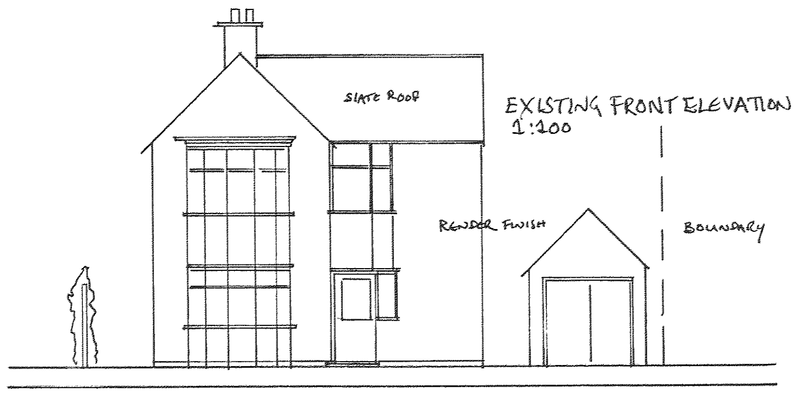


EXISTING SIDE ELEVATION 1:100

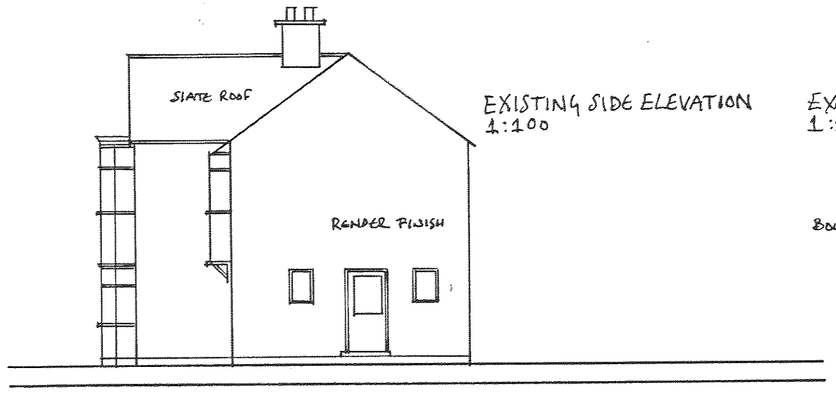


EXISTING REAR ELEVATION 1:100

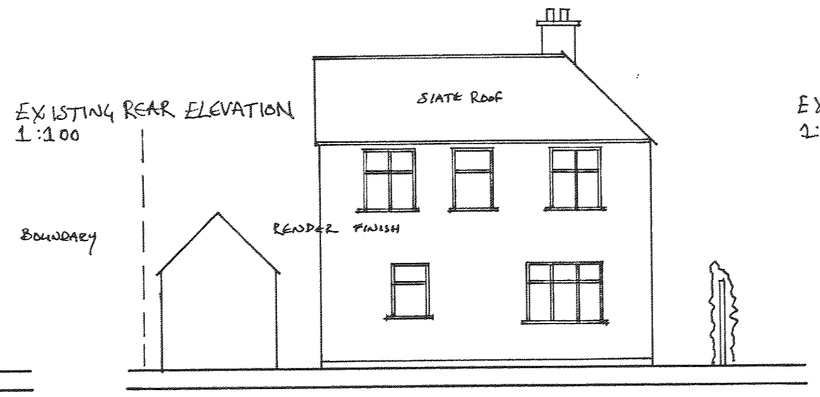


EXISTING SIDE ELEVATION 1:100

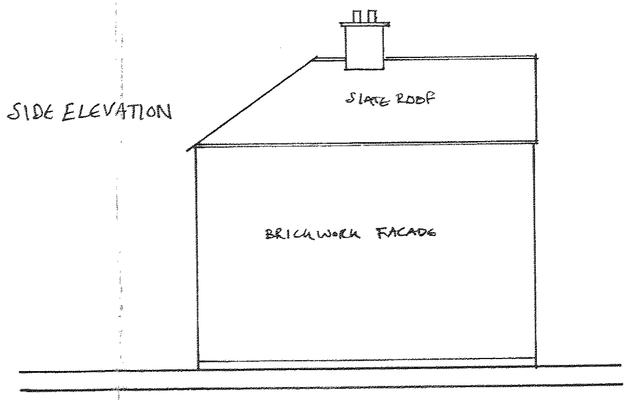


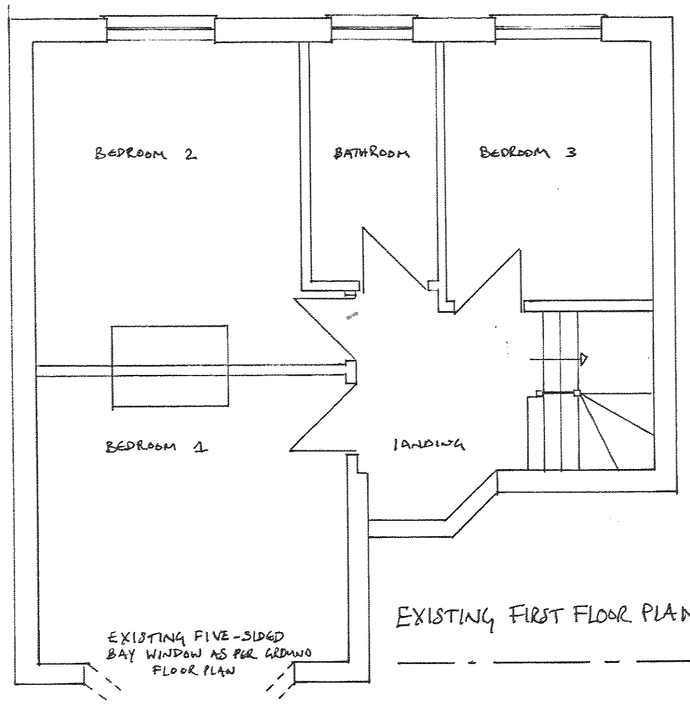


EXISTING FIRST FLOOR PLAN 1:50

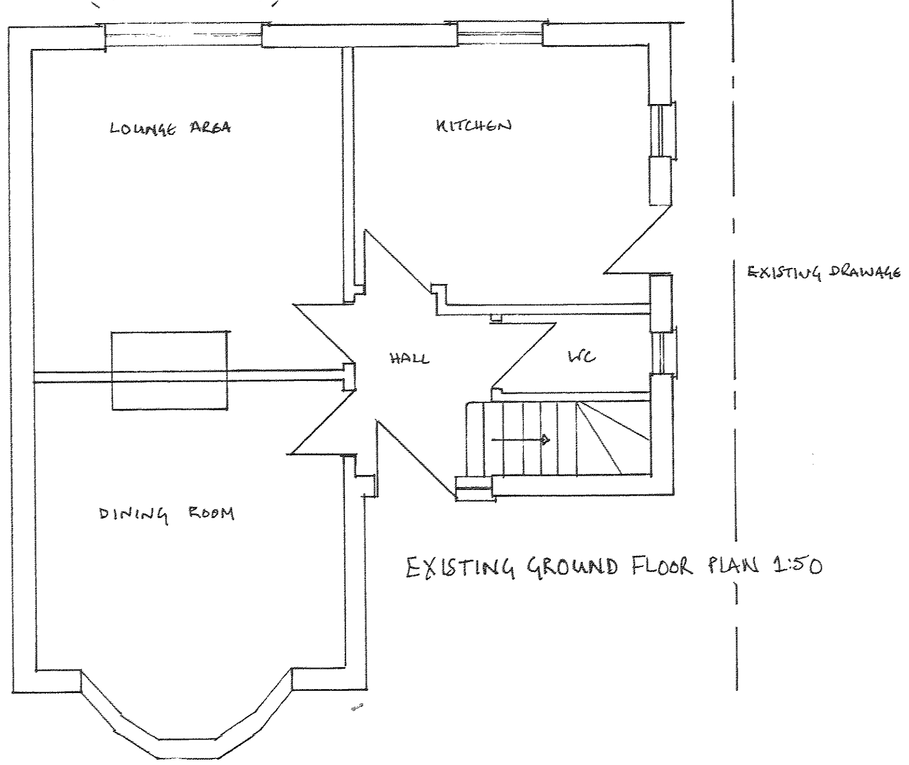

EXISTING GROUND FLOOR PLAN 1:50

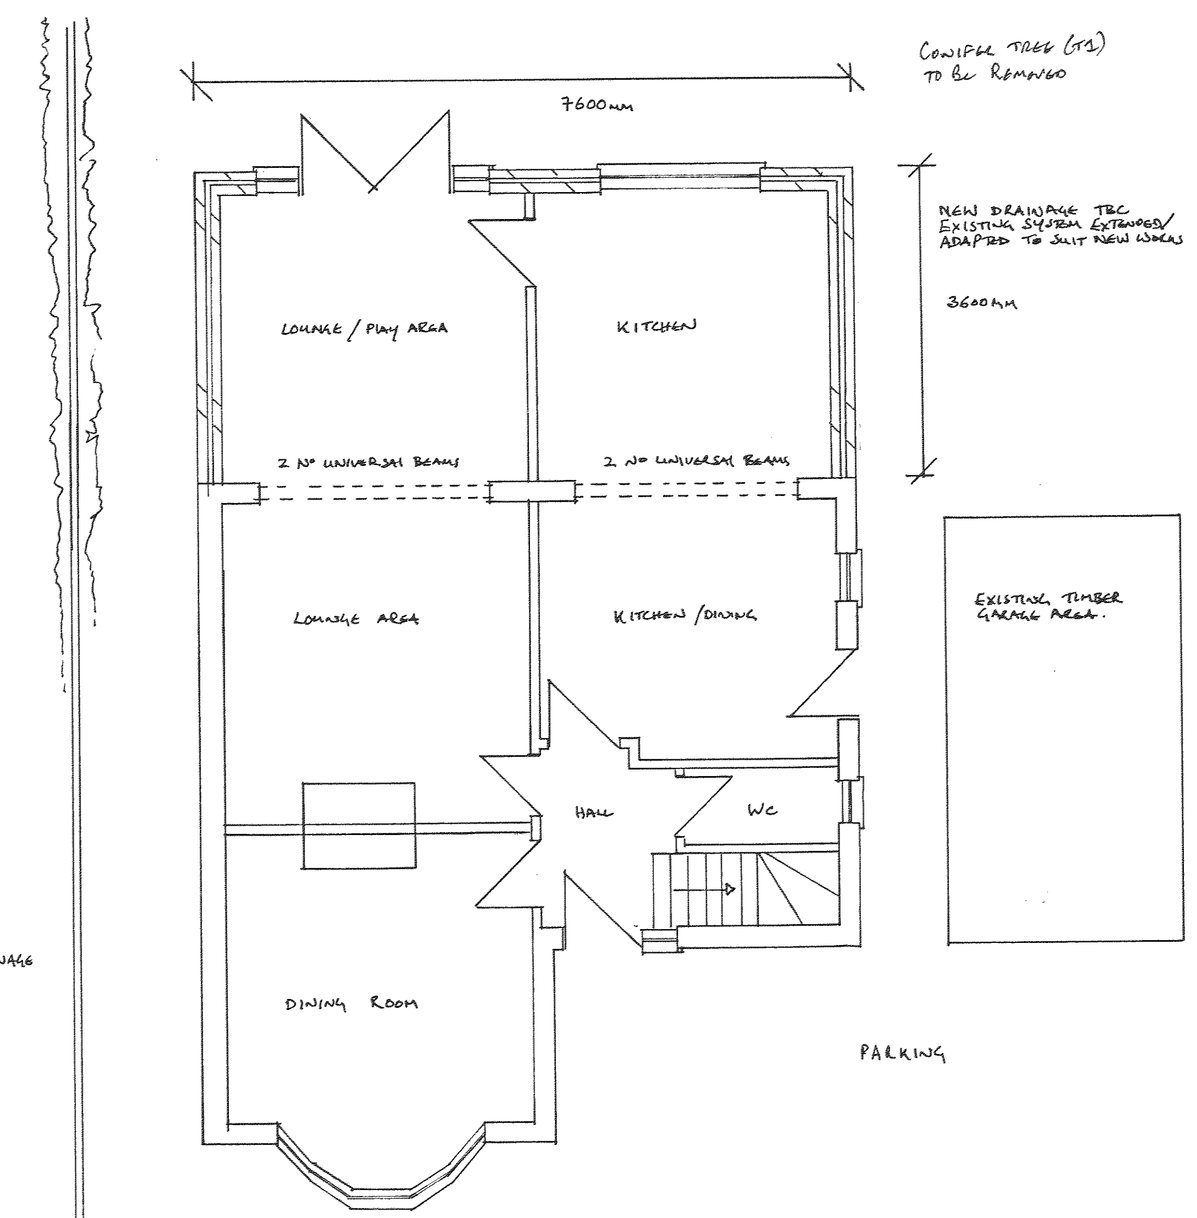

PROPOSED GROUND FLOOR PLAN 1:50

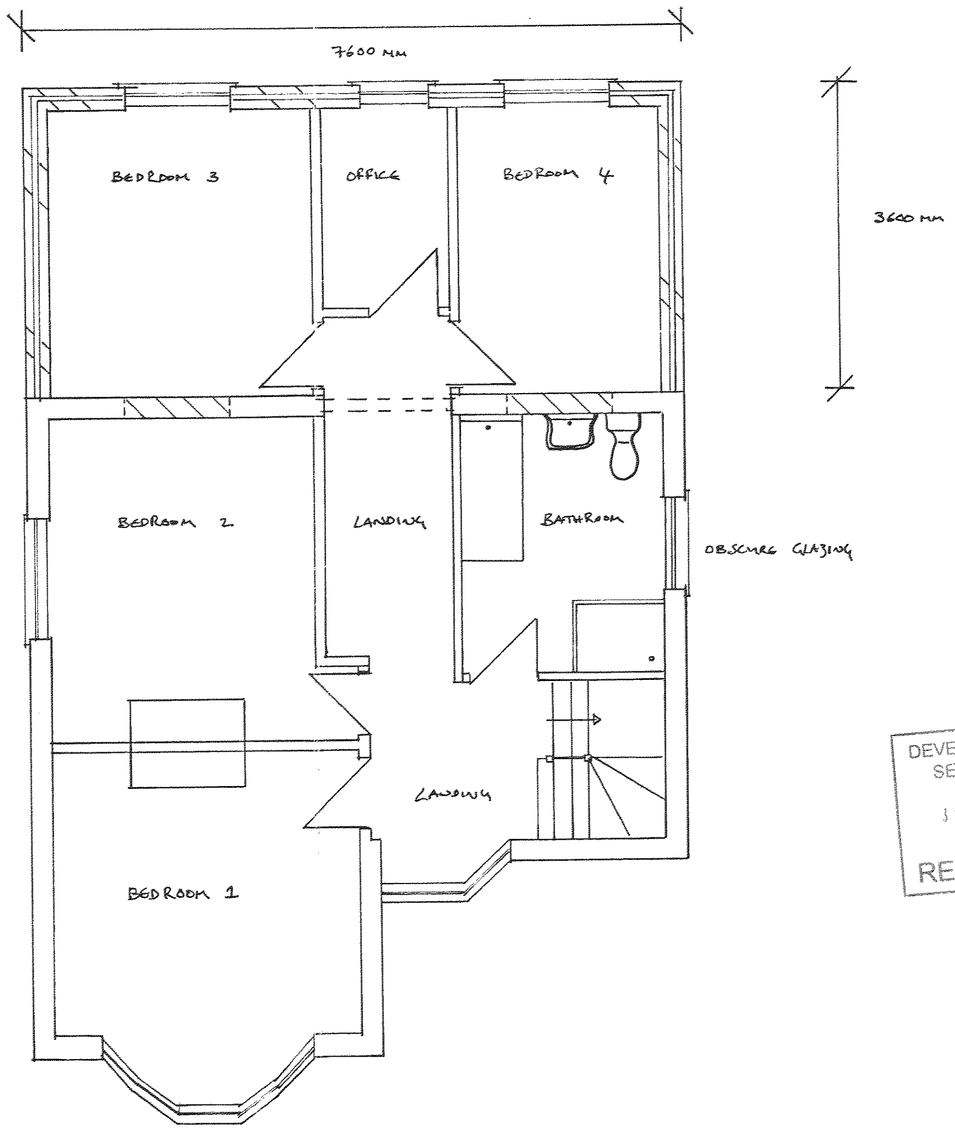

PROPOSED FIRST FLOOR PLAN 1:50

DEVELOPMENT SERVICES
31 MAR 2008
RECEIVED

PHILIP LEWIS CONSTRUCTION ~ 68 SOUTHFIELD ROAD, HINCKLEY, LEICS
OFFICE: 01455 610331 ~ MOBILE: 07860 678749. DRAWING REF: THORPE/1P
DRAWN BY: SPL ~ SCALE: AS INDICATED ~ DATE: 18 MARCH 2008

DESCRIPTION
DOUBLE STOREY REAR EXTENSION AND AITERATIONS
AT: 23 CLARENCE ROAD, HINCKLEY, LEICS FOR MR & MRS THORPE

NOTES:
- THIS DRAWING IS FOR LOCAL AUTHORITY PLANNING PERMISSION ONLY.
- EXTERNAL FINISHES/MATERIALS TO MATCH THE EXISTING, AS CLOSE AS POSSIBLE.