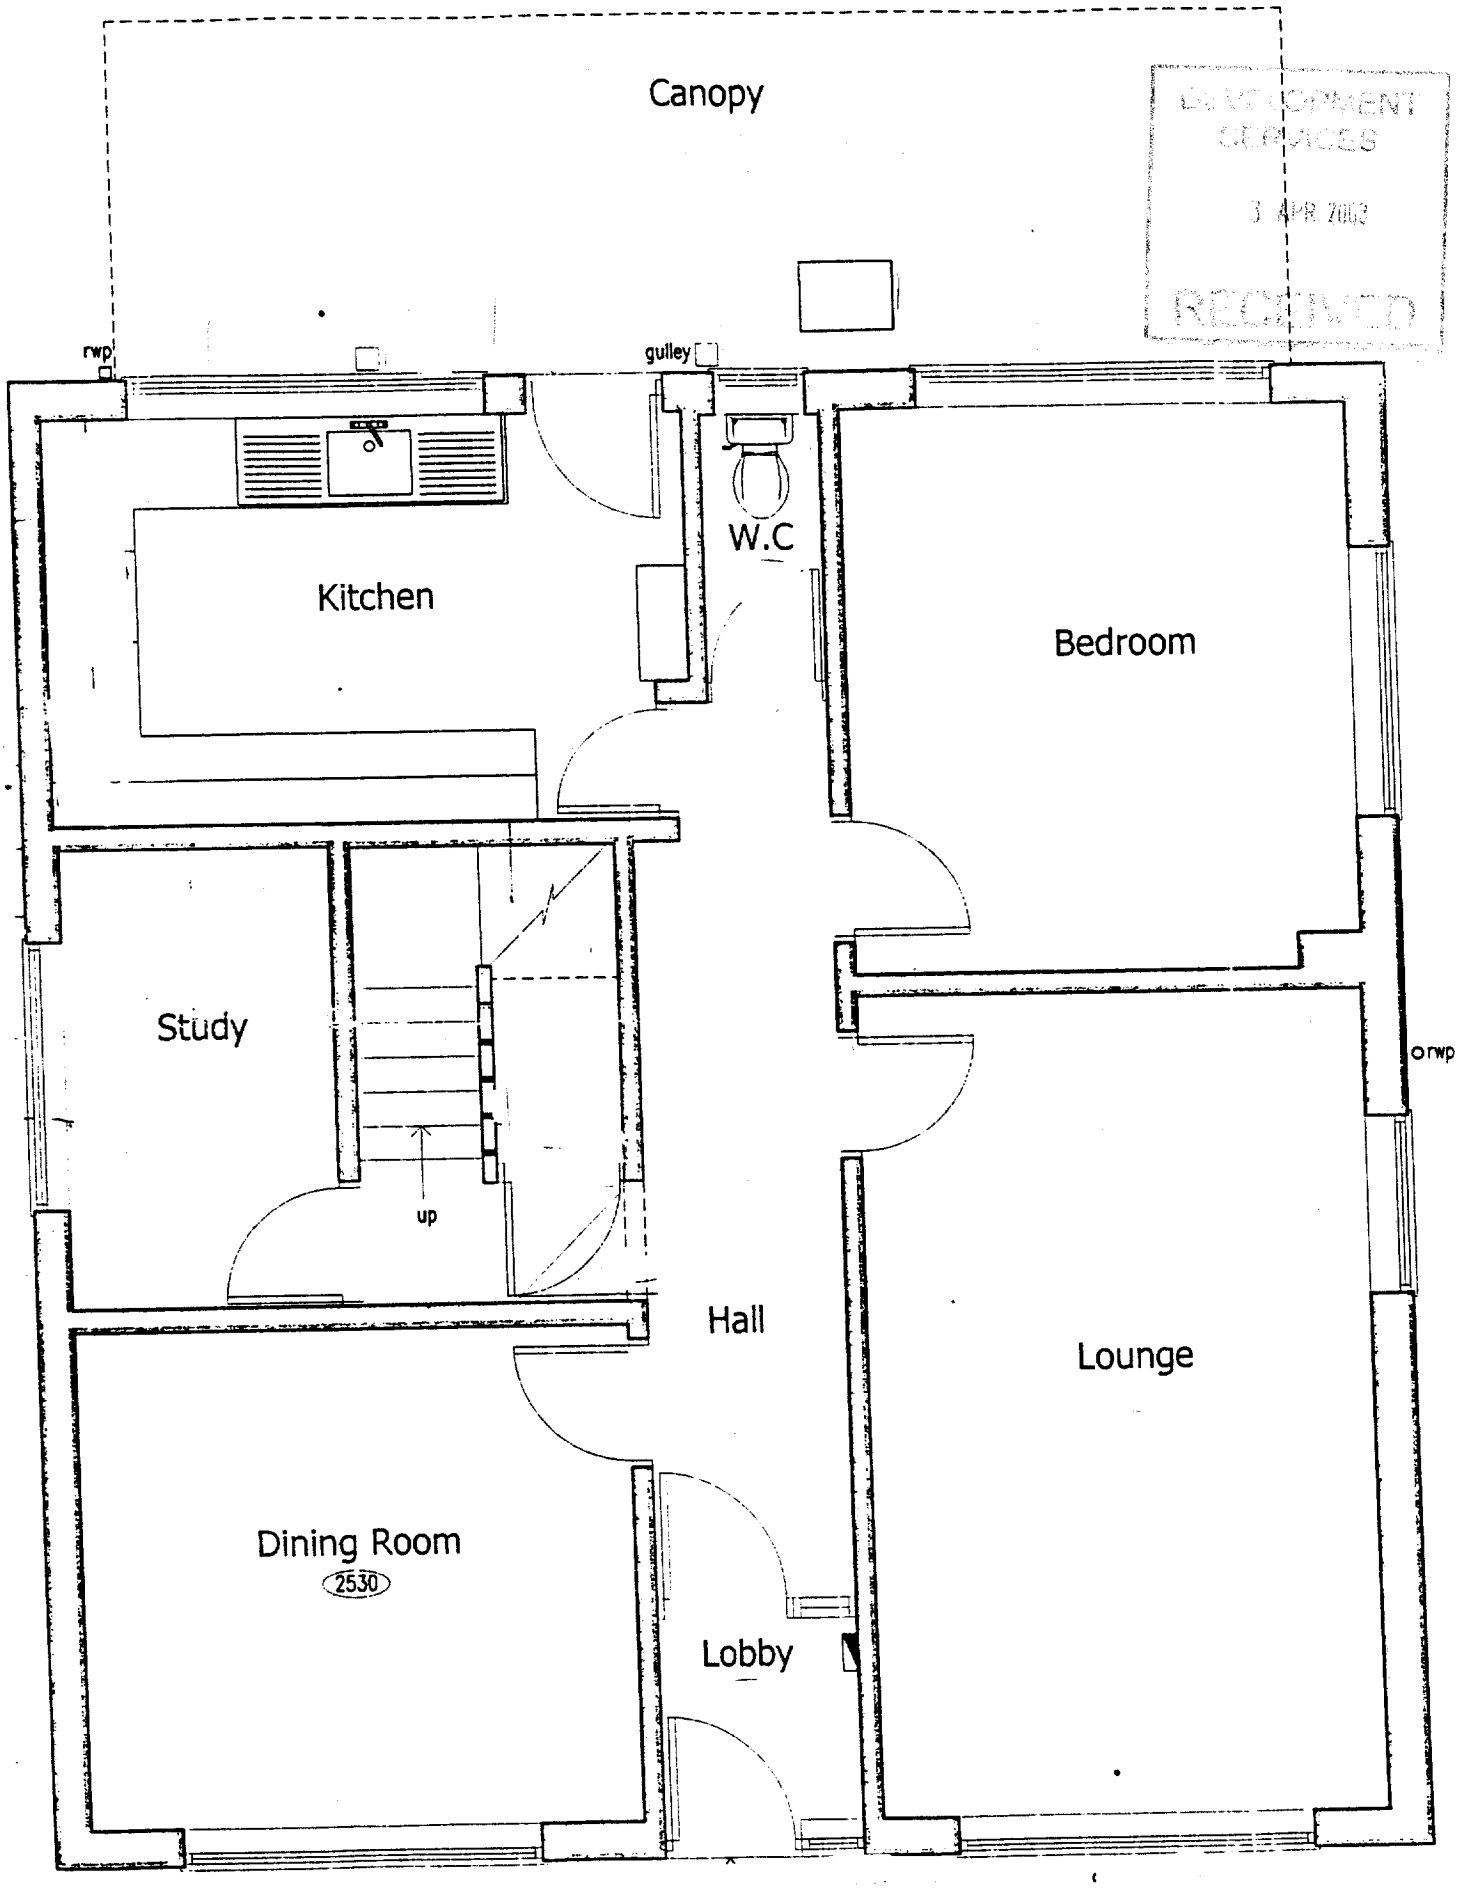

DEVELOPMENT SERVICES
3 APR 2002
RECEIVED

Ground Floor Plan 1:50

SURVEY
COVE BUNGALOW
THORNTON LANE
MARKFIELD
Drw. No. E/CBTL/01