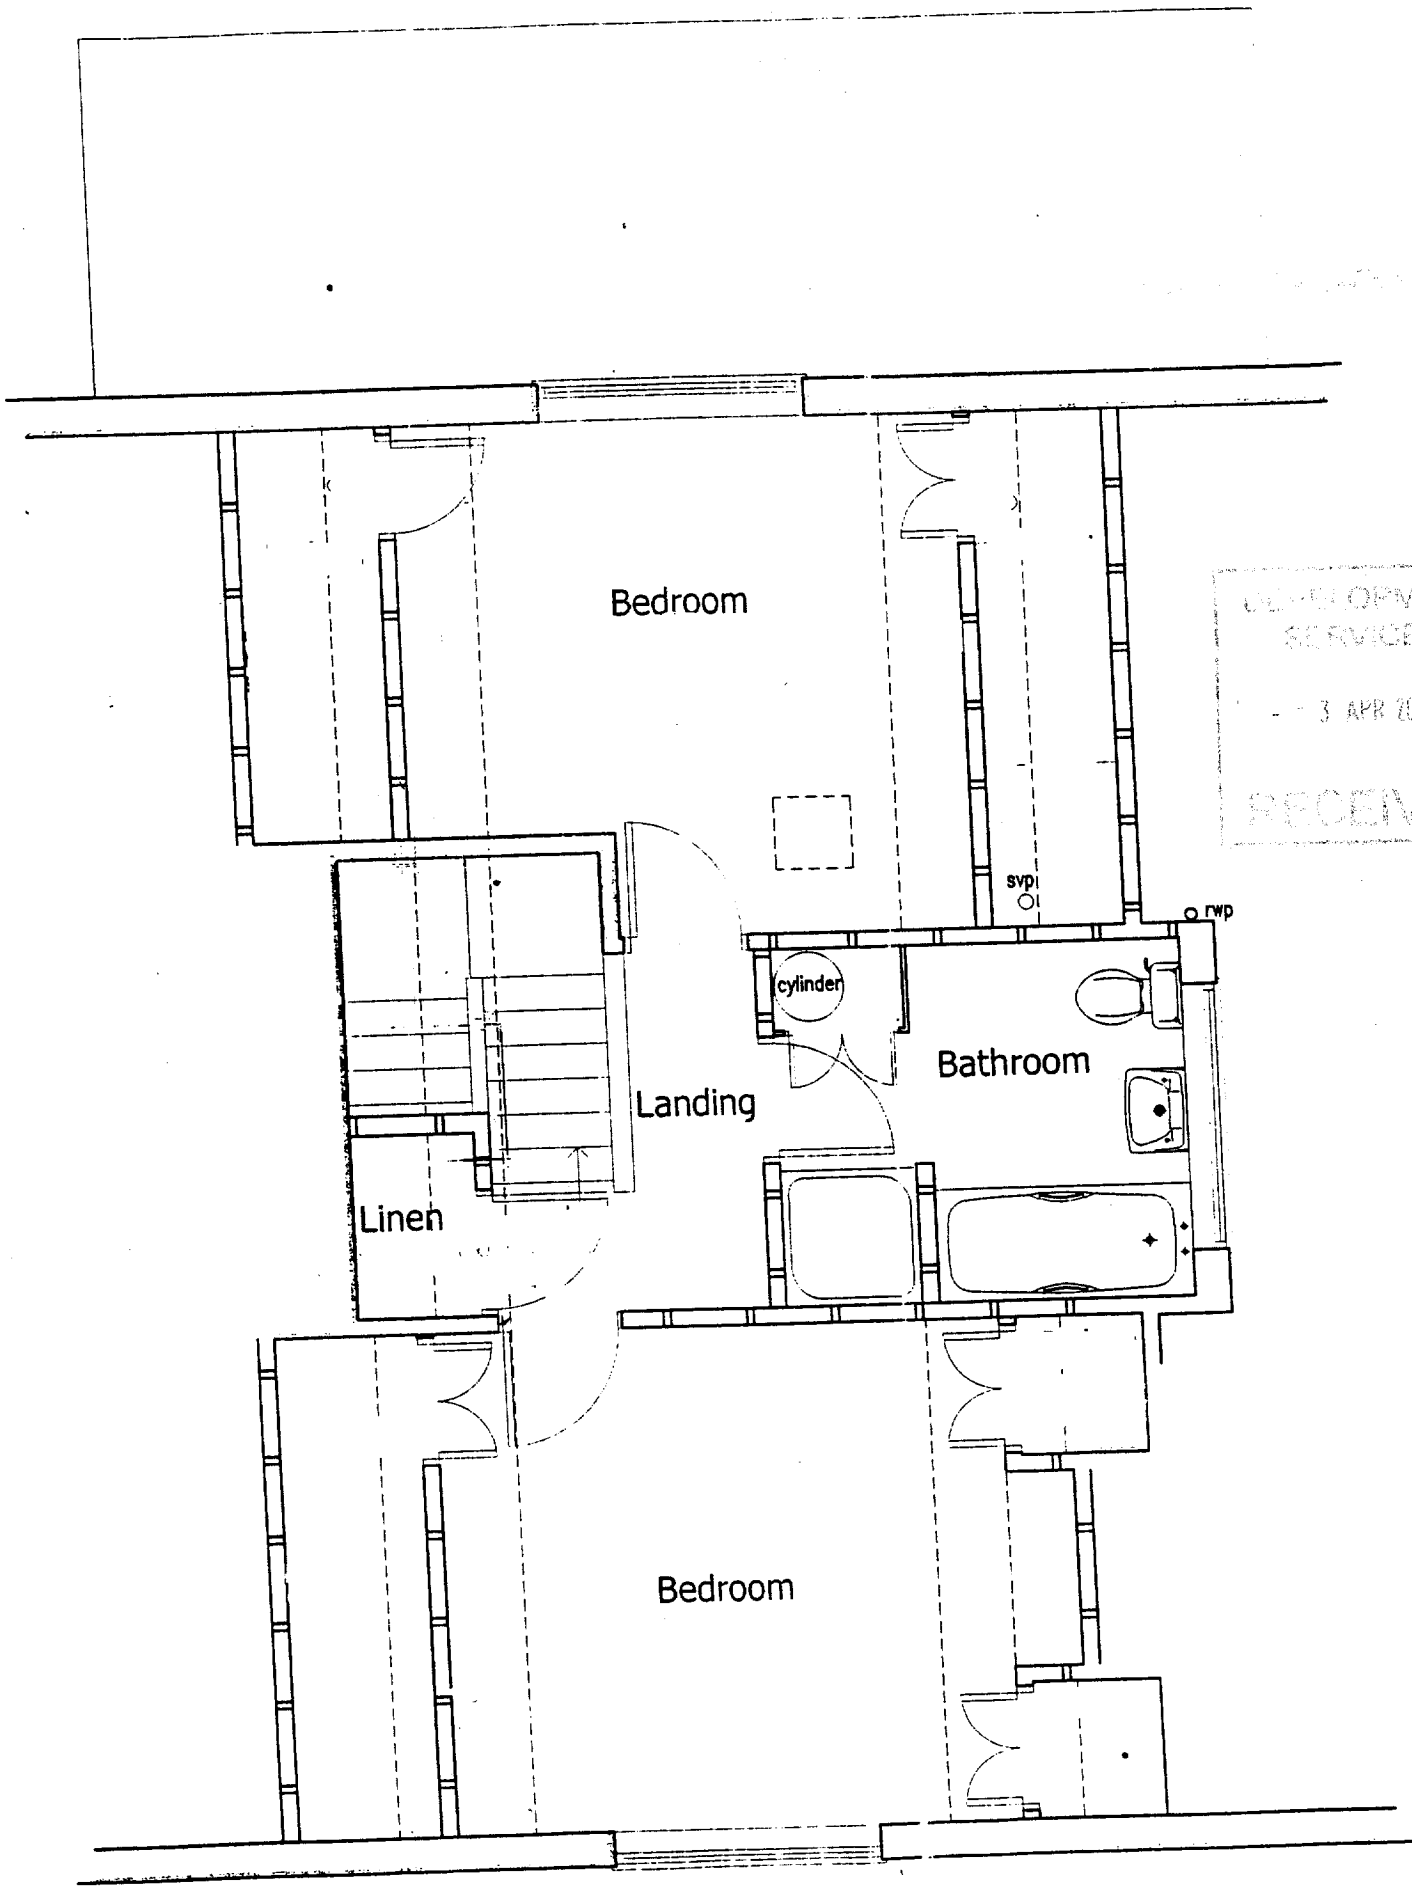

DEVELOPMENT SERVICES
3 APR 2008
RECEIVED

First Floor Plan 1:50