
DCPLAN

Promap®

Plan is provided for reference purposes only and its accuracy is not guaranteed

Map Centre: - 435076,303380

0m 250m 500m 750m

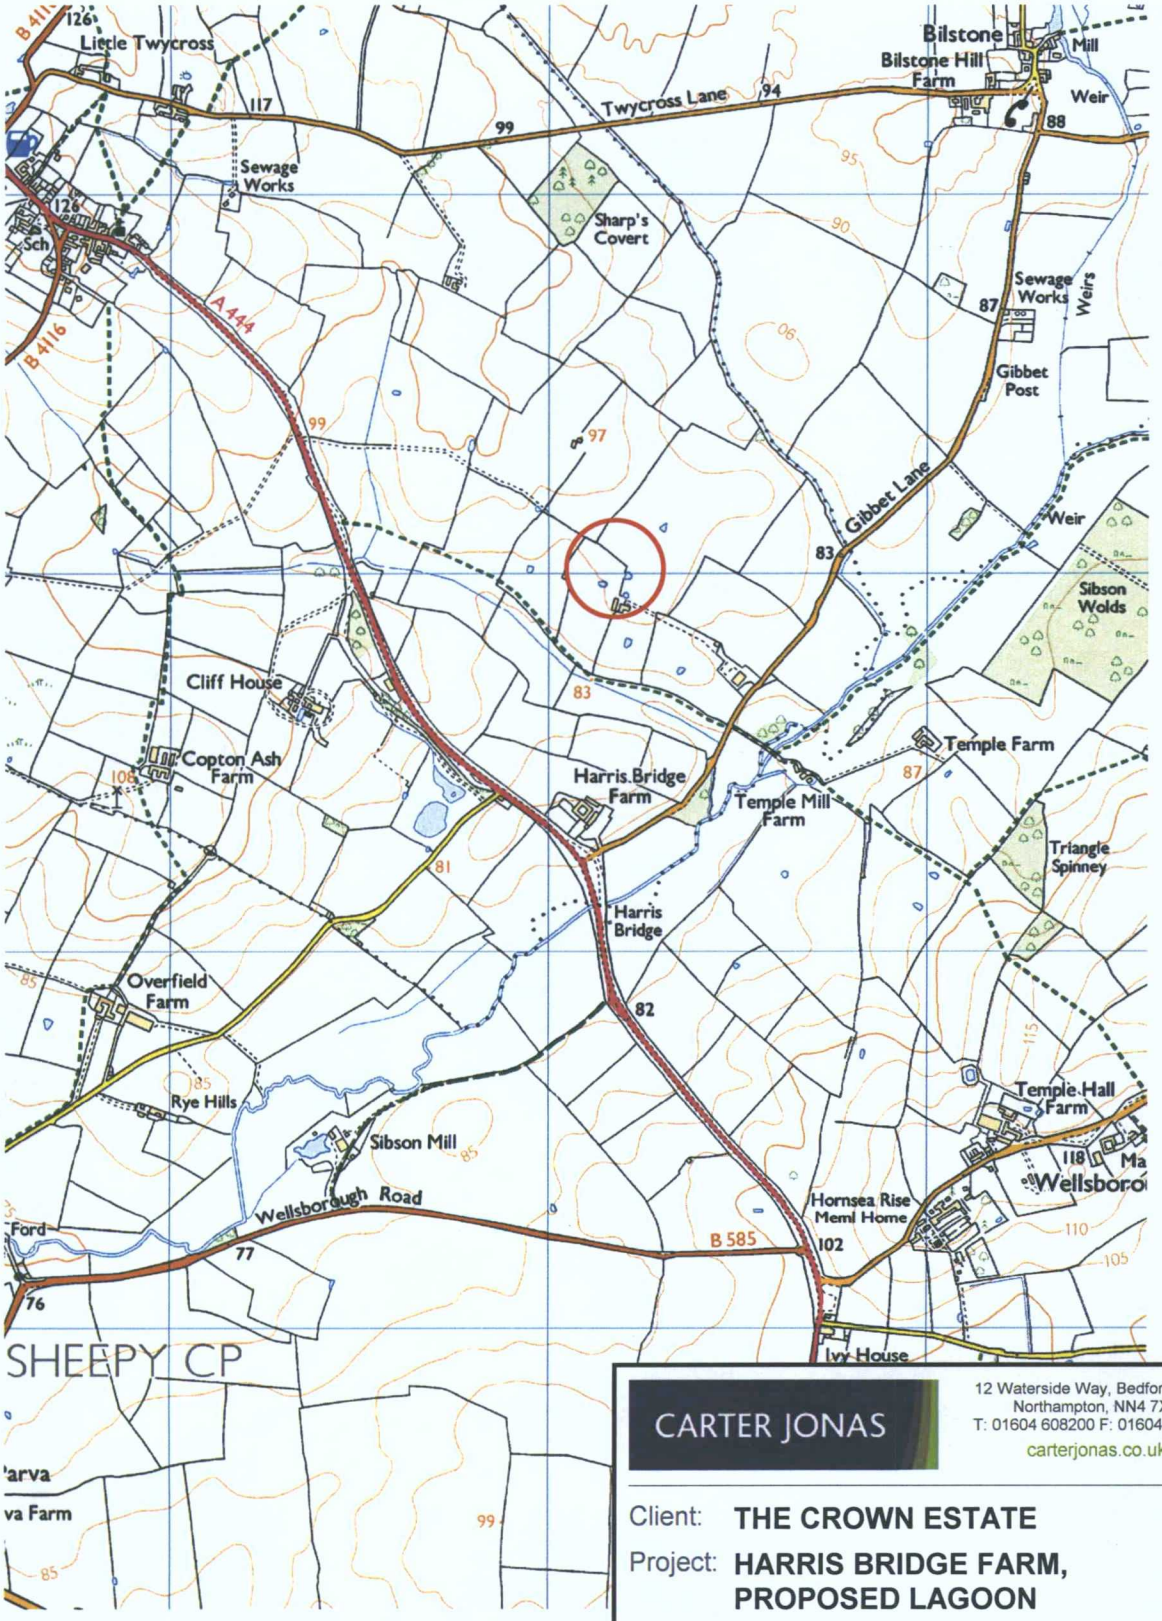

CARTER JONAS

12 Waterside Way, Bedford Road, Northampton, NN4 7XD
T: 01604 608200 F: 01604 608201
carterjonas.co.uk

Client: **THE CROWN ESTATE**

Project: **HARRIS BRIDGE FARM, PROPOSED LAGOON**

Title: **LOCATION PLAN**

Scale: 1:20000 @A4 Date: 06 July 2011

Drawn by: AC Dwg no: **NT000000-YY-XX**

© Crown Copyright 2011. All rights reserved. Licence number 100020449.