
NO DIMENSIONS TO BE SCALED FROM THIS DRAWING

This drawing is issued for the sole and exclusive use of the named recipient. Distribution to any third party is on the strict understanding that no liability is accepted by Pick Everard for any discrepancies, errors or omissions that may be present, and no guarantee is offered as to the accuracy of information shown

DC PLAN

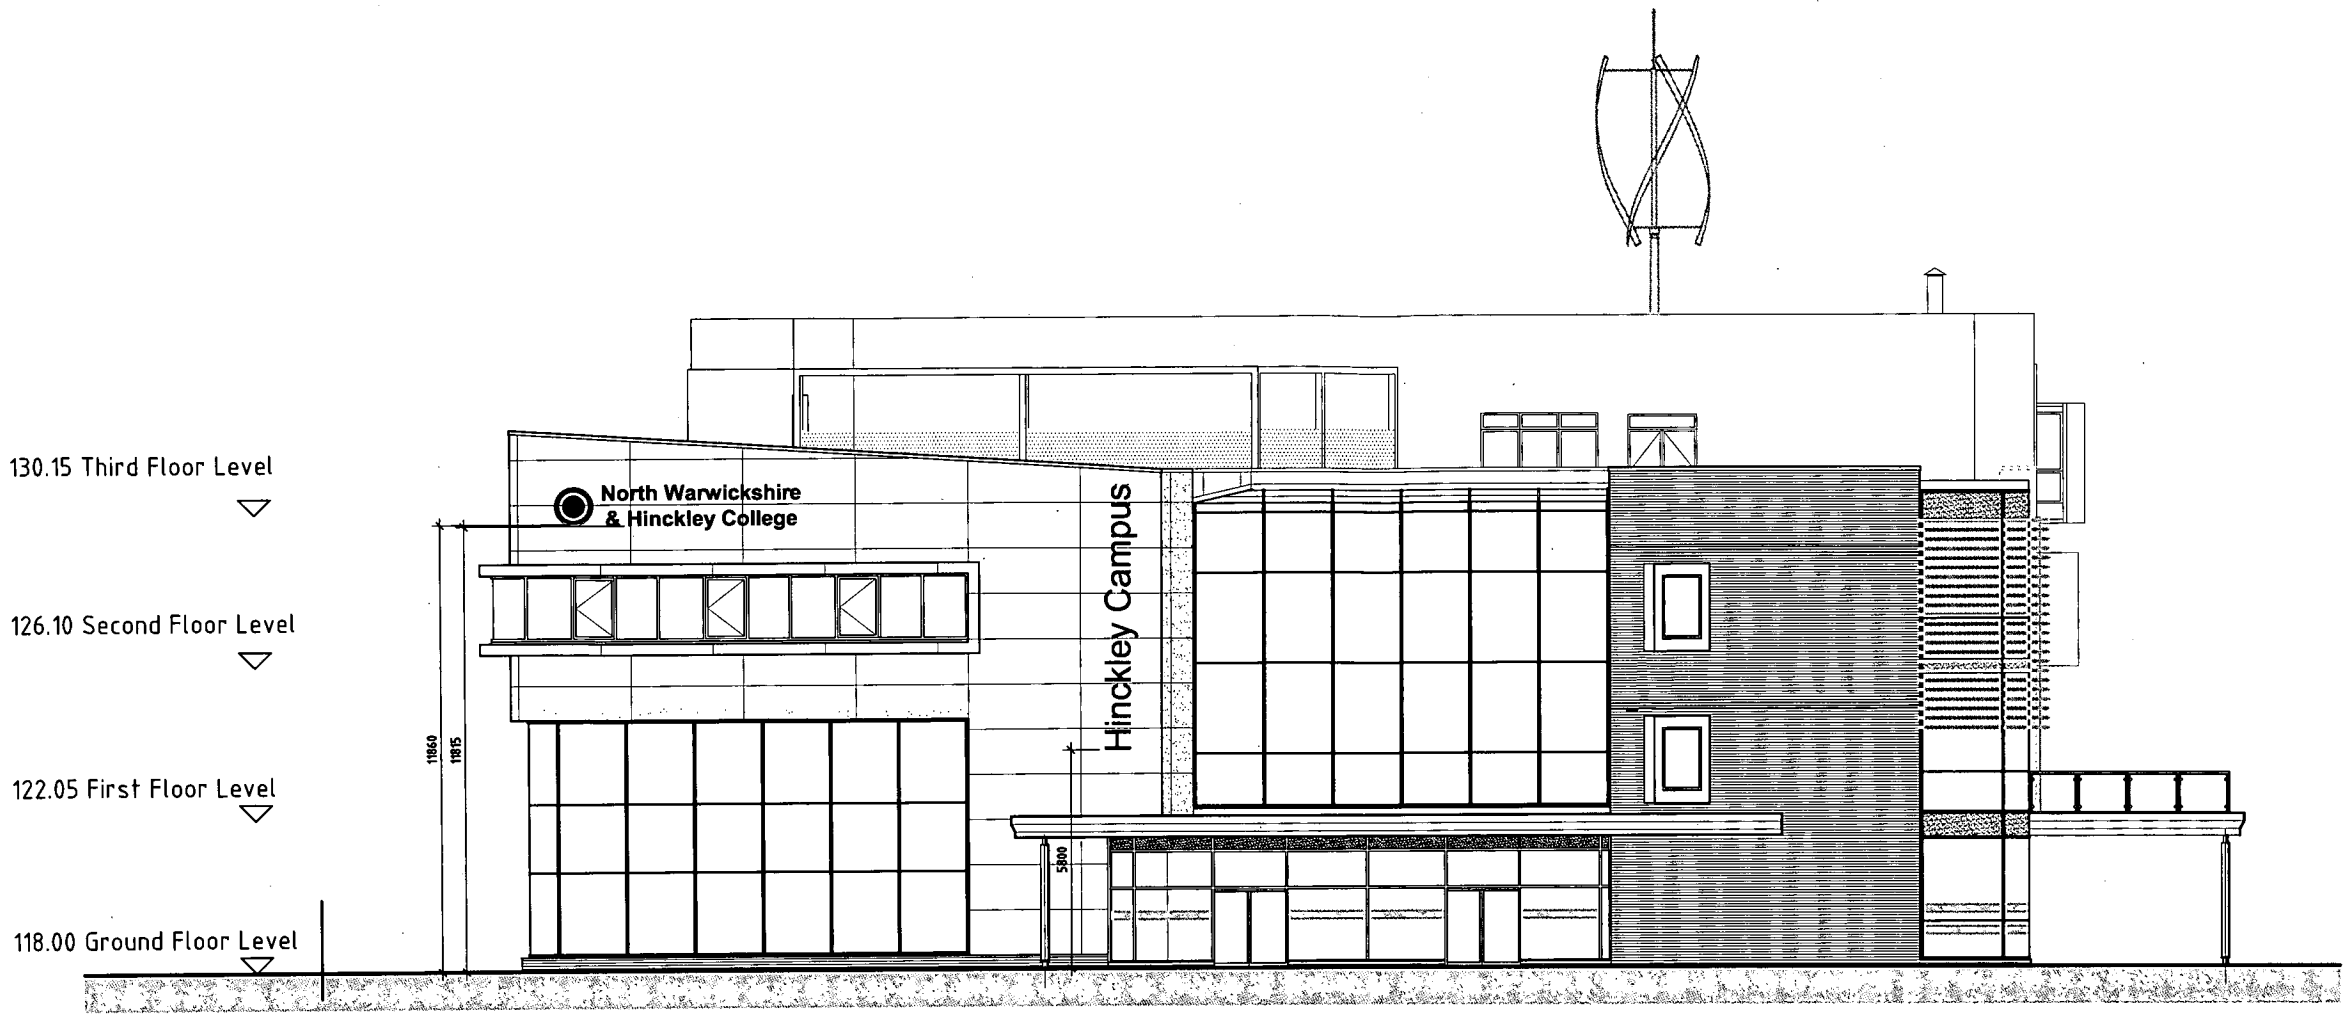

LOWER BOND STREET ELEVATION

Sign No 1-
Roundel Logo
Outer - 1030mm Dia
Inner - 593mm Dia

Sign No 2 -
North Warwickshire
& Hinckley College
400mm CapHt x 5170mm

Sign No 3-
Hinckley Campus
678mm CapHt x 6972mm

Overall length of sign 1 & 2 logo
- 6498mm

SIGNAGE DETAILS

Sign No 1 & 2
Non- Illuminated sign
Constructed from - White fret cut 3mm thick alluminium letterswith full cover digital print. Letters fixed to face of rainscreen cladding with double sided tape

Sign No 3
Internally Illuminated sign
Constructed from - 3mm thick aluminium fret cut individual letter faces with white built up alluminium sides 40mm thick fixed to face of rainscreen cladding.using 30mm stubs. Internal illumination to produce 'Halo' effect

OPTION 2a

A	First Issue	01.07.11	ADS	KS
Revisions		Date	Drawn	Chk'd

Client
North Warwickshire & Hinckley College

Project
New Hinckley Campus

Architects
Consulting Engineers
Project Managers
Surveyors
PICK EVERARD
Halford House
Charles Street
Leicester
LE1 1HA
Phone 0116 223 4400
Fax 0116 223 4411/22/33
consultants@pickeverard.co.uk
www.pickeverard.co.uk

Drawing Title: Proposed Signage Lower Bond Street Elevation	Status: PLANNING
	Scale - unless otherwise stated: 100 at A1
	Drawing Number: 080464/A/PL25 Rev: A