

KEY TO SYMBOLS

- FRONT-ENTRY GLAMPING POD WITH DECKING
- SIDE-ENTRY GLAMPING POD WITH DECKING
- EXISTING PERMEABLE TRACK
- EXISTING TREE
- EXISTING HEDGE
- NEW PERMEABLE FOOTPATH
- NEW NATIVE SHRUBBERY
- NEW FENCE
- NEW NATIVE TREE
- PROPOSED MEADOW GRASS

NOTE : Please do not scale from this key.

Date	Description	Rev	By
------	-------------	-----	----

Revision Description





Project:
Proposed Glamping Site - For Chris McManus
Cold Comfort Farm, Rogues Lane, Hinckley,
Leicestershire, LE10 3DX

Drawing Title:
PROPOSED LAYOUT PLAN

Drawing Number:
231154-01-02

Revision: -
Date: 07.12.2023
Scale: 1:250 @ A1
Drawn By: TA
CAD Dwg File: -
Checked By: -

Issue Status:
Full Planning Application

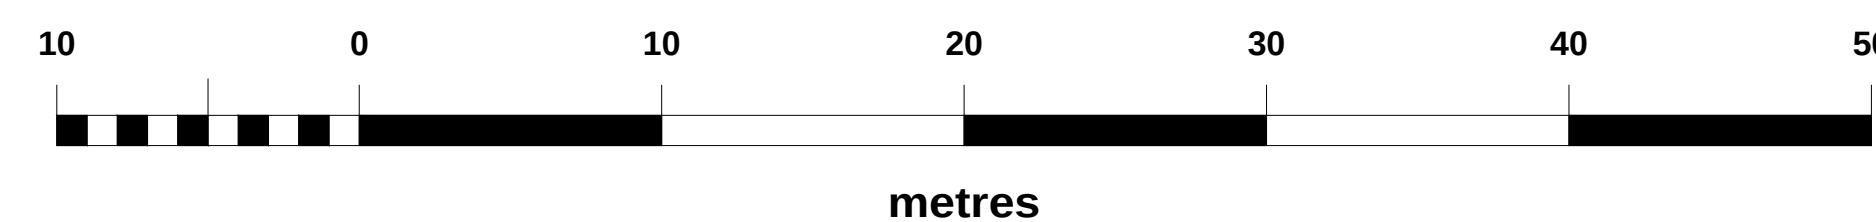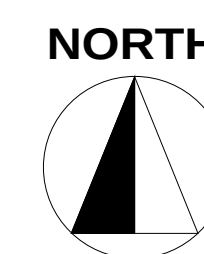

OWNERSHIP BOUNDARY
SITE BOUNDARY