





OWNERSHIP BOUNDARY
SITE BOUNDARY

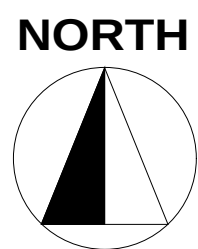

View 1. View facing south at existing access point.

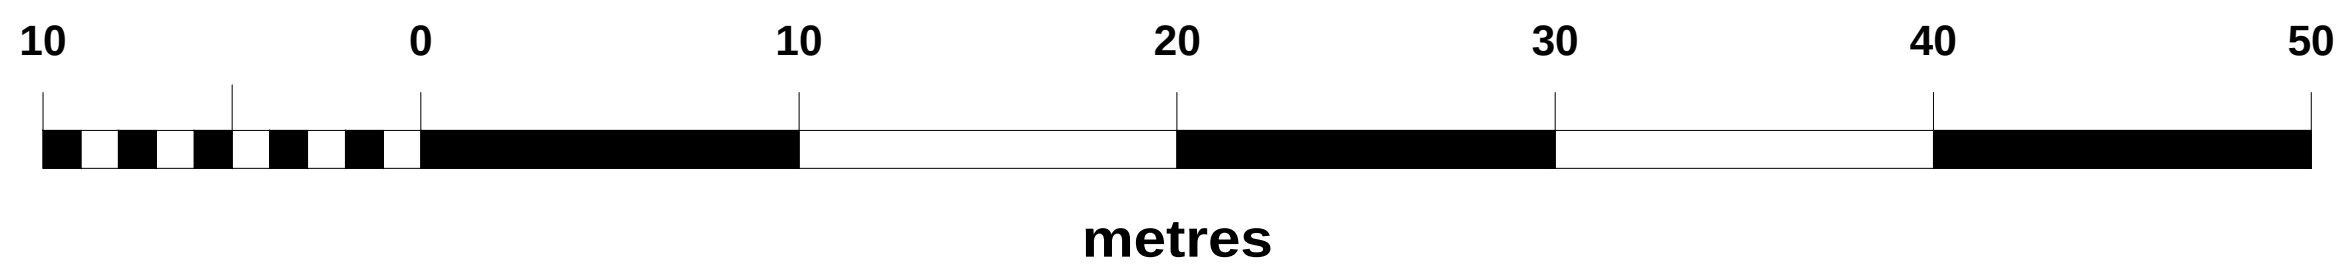

View 2. View facing north at existing access point.

GLAMPitect

W: WWW.GLAMPITECT.CO.UK
E: CONTACT@GLAMPITECT.CO.UK
T: 0131 202 9002

Date	Description	Rev	By

Revision Description



Project:
Proposed Glamping Site - For Chris McManus
Cold Comfort Farm, Rogues Lane, Hinckley,
Leicestershire, LE10 3DX

Drawing Title:
ROAD AND ACCESS PLAN

Drawing Number:
231154-01-06

Revision: -
Date: 07.12.2023
Scale: 1:200 @ A1
Drawn By: TA
CAD Dwg File: -
Checked By: -

Issue Status:
Full Planning Application