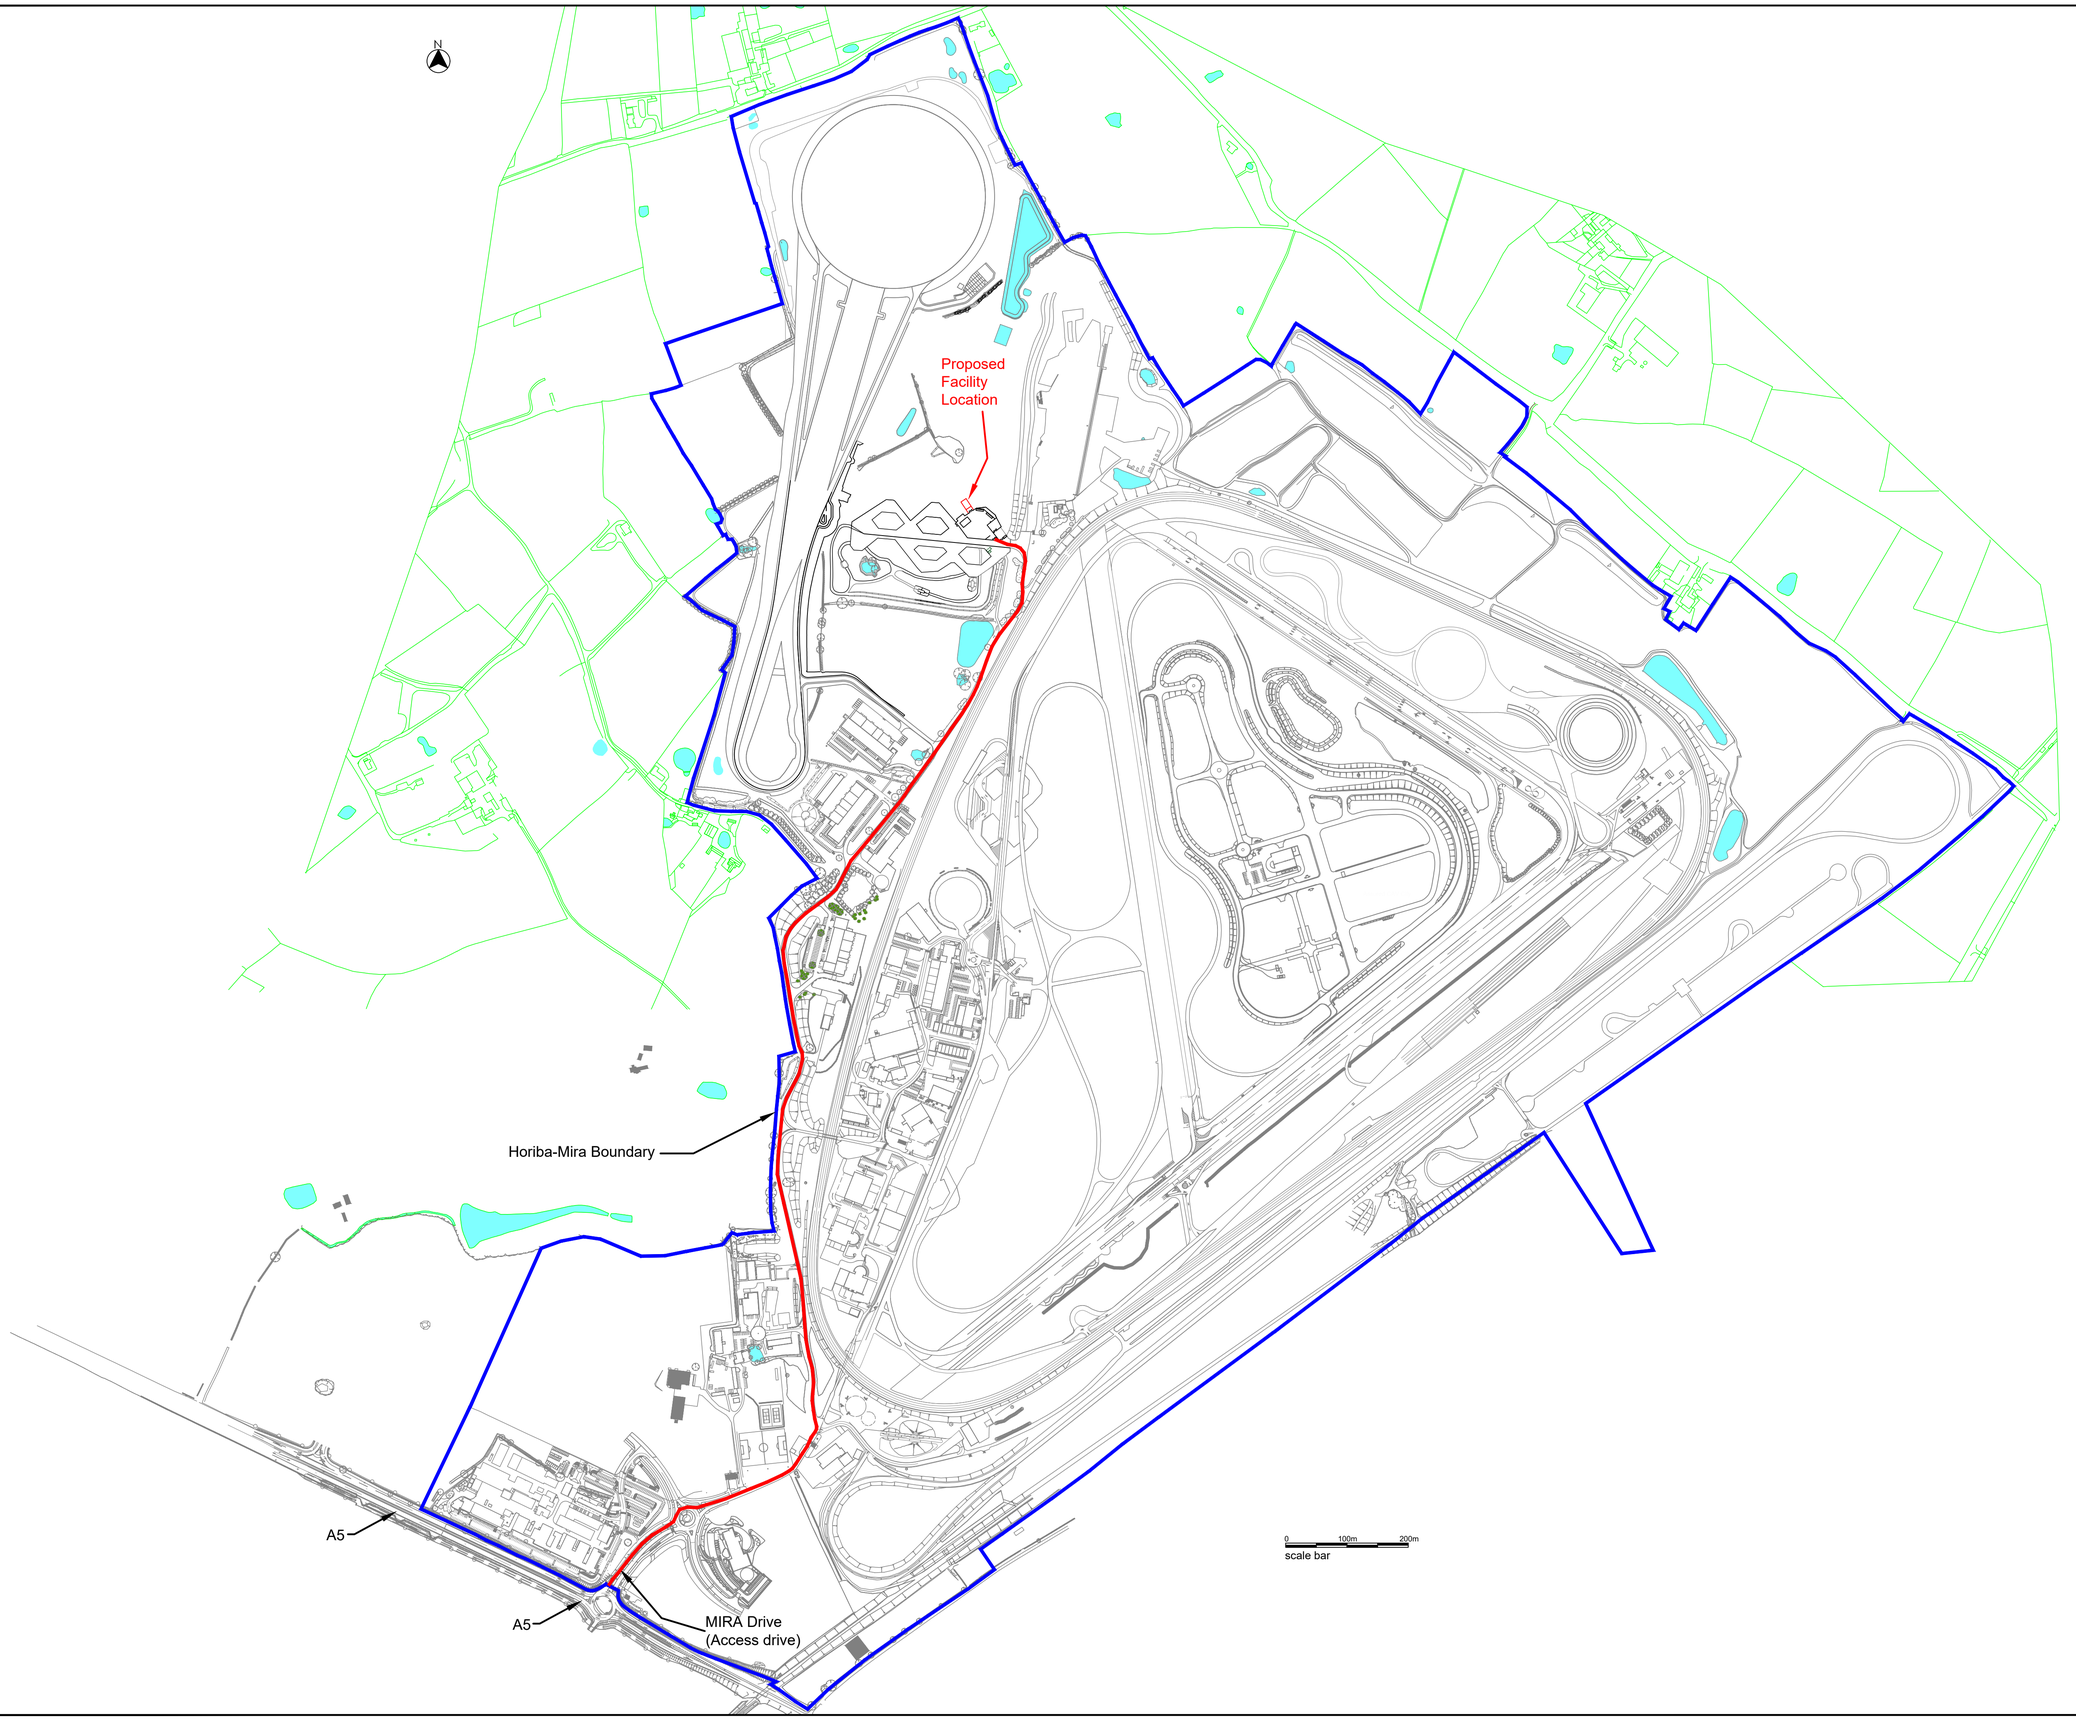


No	Note

Rev	By	Date	Description	Chk'd
2	MR	Apr25	Include route to public highway	MH

A HORIBA COMPANY MIRA
FACILITY ENGINEERING
Watling Street
Nuneaton
Warwickshire
CV10 0TU
England
TEL +44 (0)24 7635 5000
FAX +44 (0)24 7635 8000

© Copyright HORIBA-MIRA Ltd 2025

Project:

IBAT FIRE RIG BUILDING

Drawing Title:

IBAT FIRE RIG BUILDING
LOCATION PLAN

A1

Drawn	Chk'd	Appd	Status	Date
MR	MH	AH	Information	15 Apr 2025

Project No: 2025-002-FE

Scale @ A1: 1:5000

Drawing No: 2025-002-FE-SK01

Rev: 2