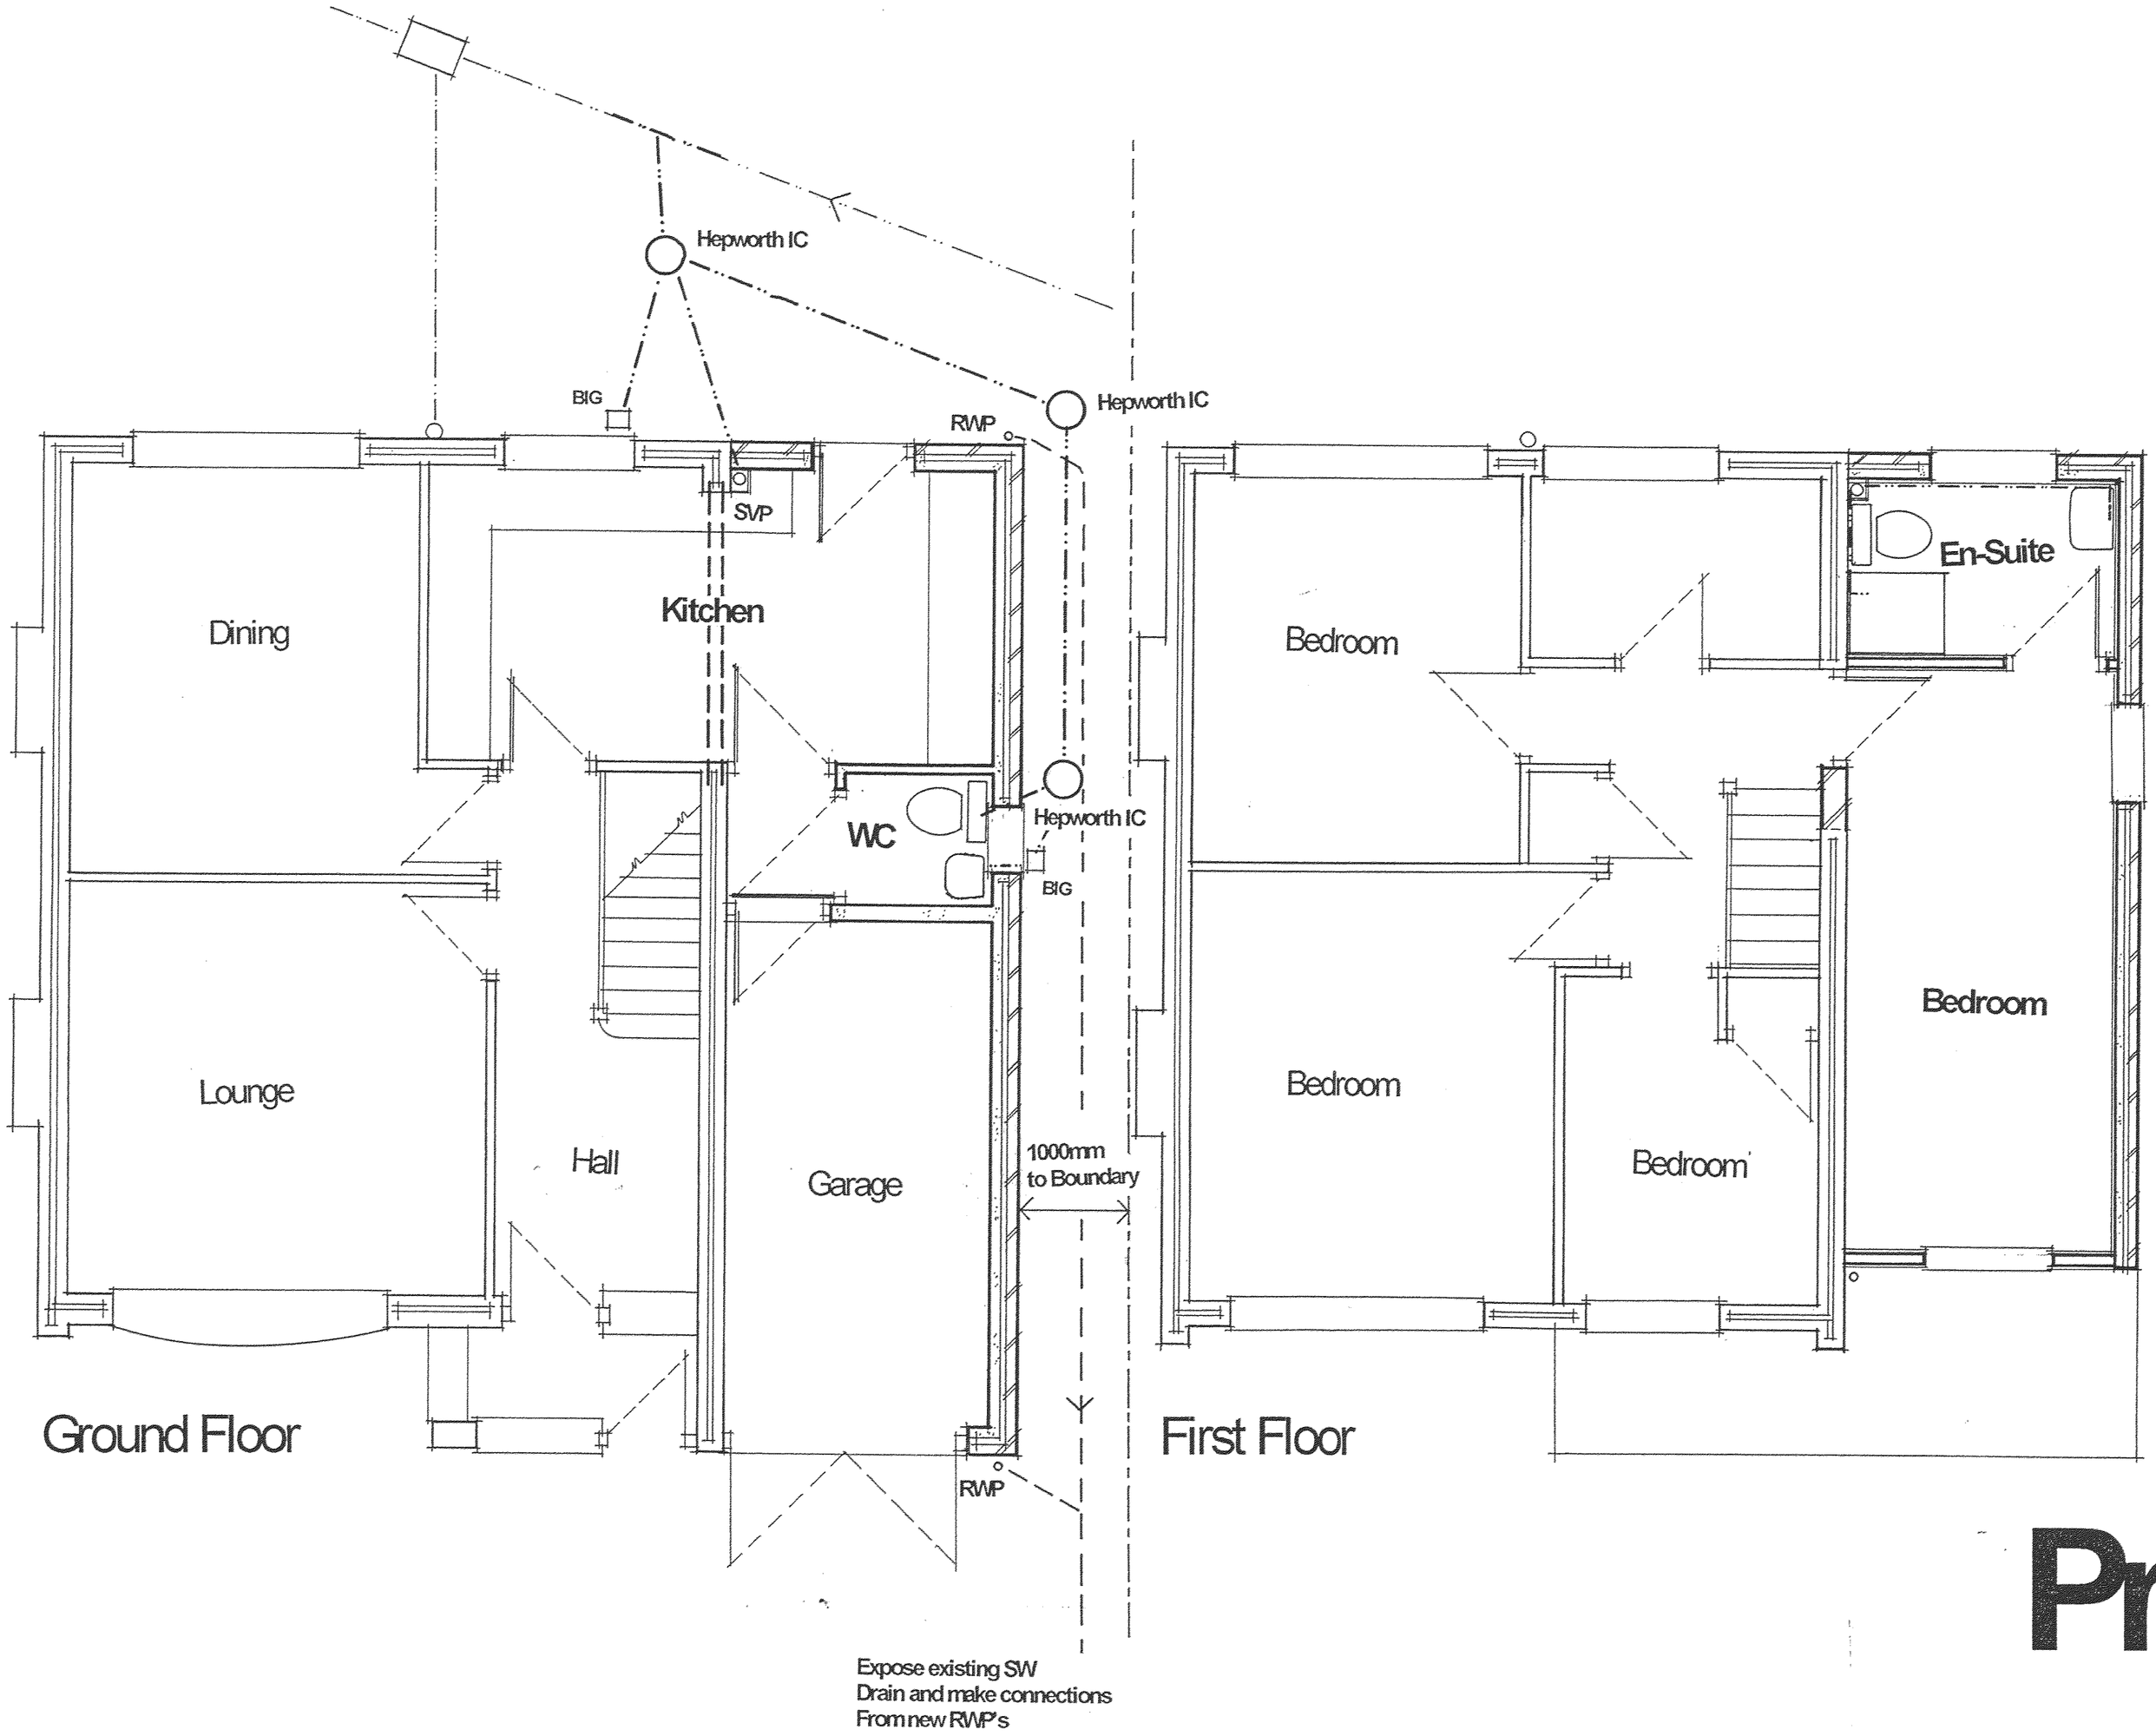


Proposed

DEVELOPMENT SERVICES
12 MAR 2009
RECEIVED

22 St Peters Avenue, Witherley

Proposed Extension

November 2008

1:50, [redacted]