
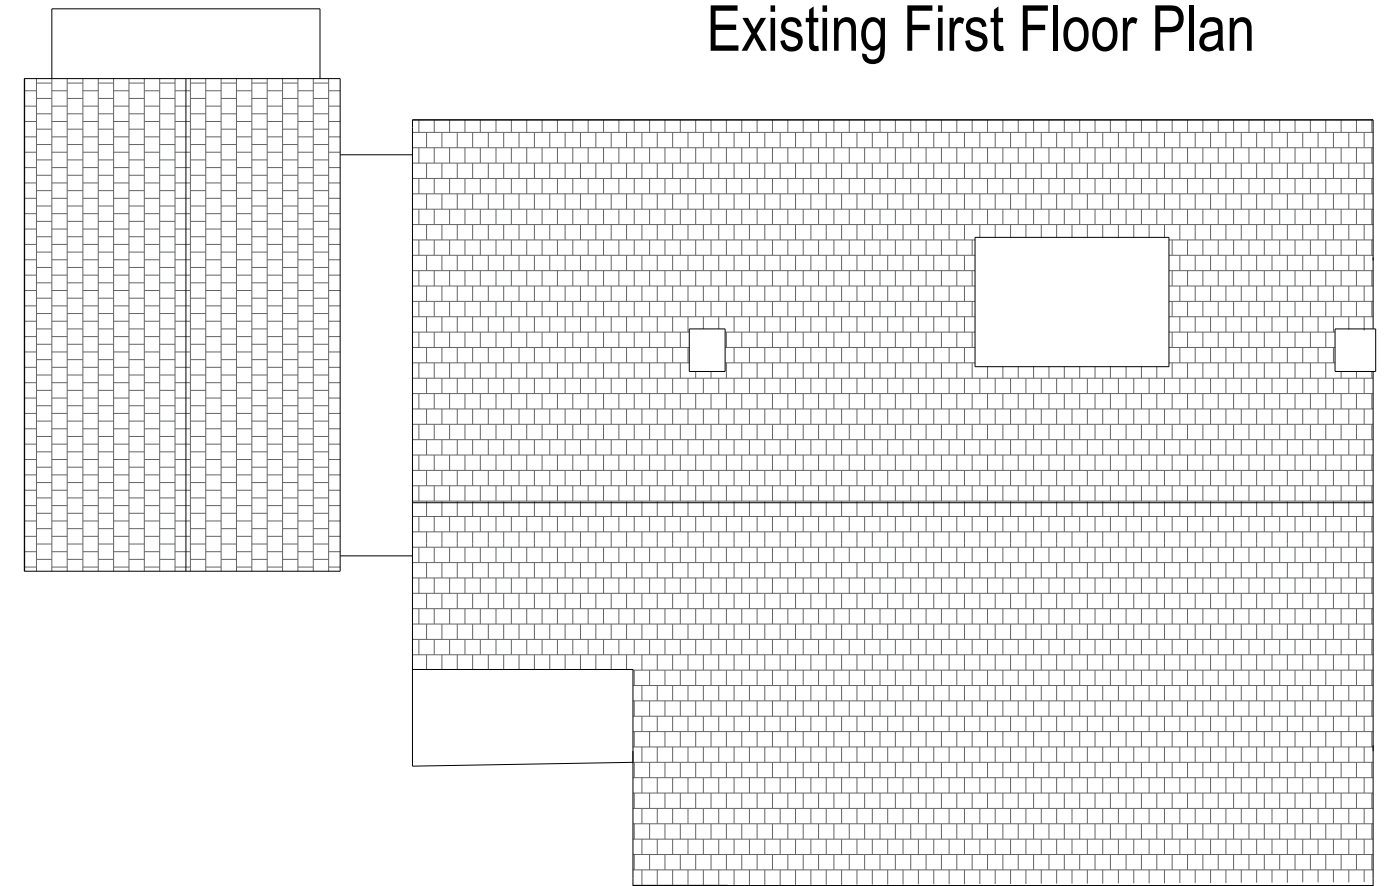
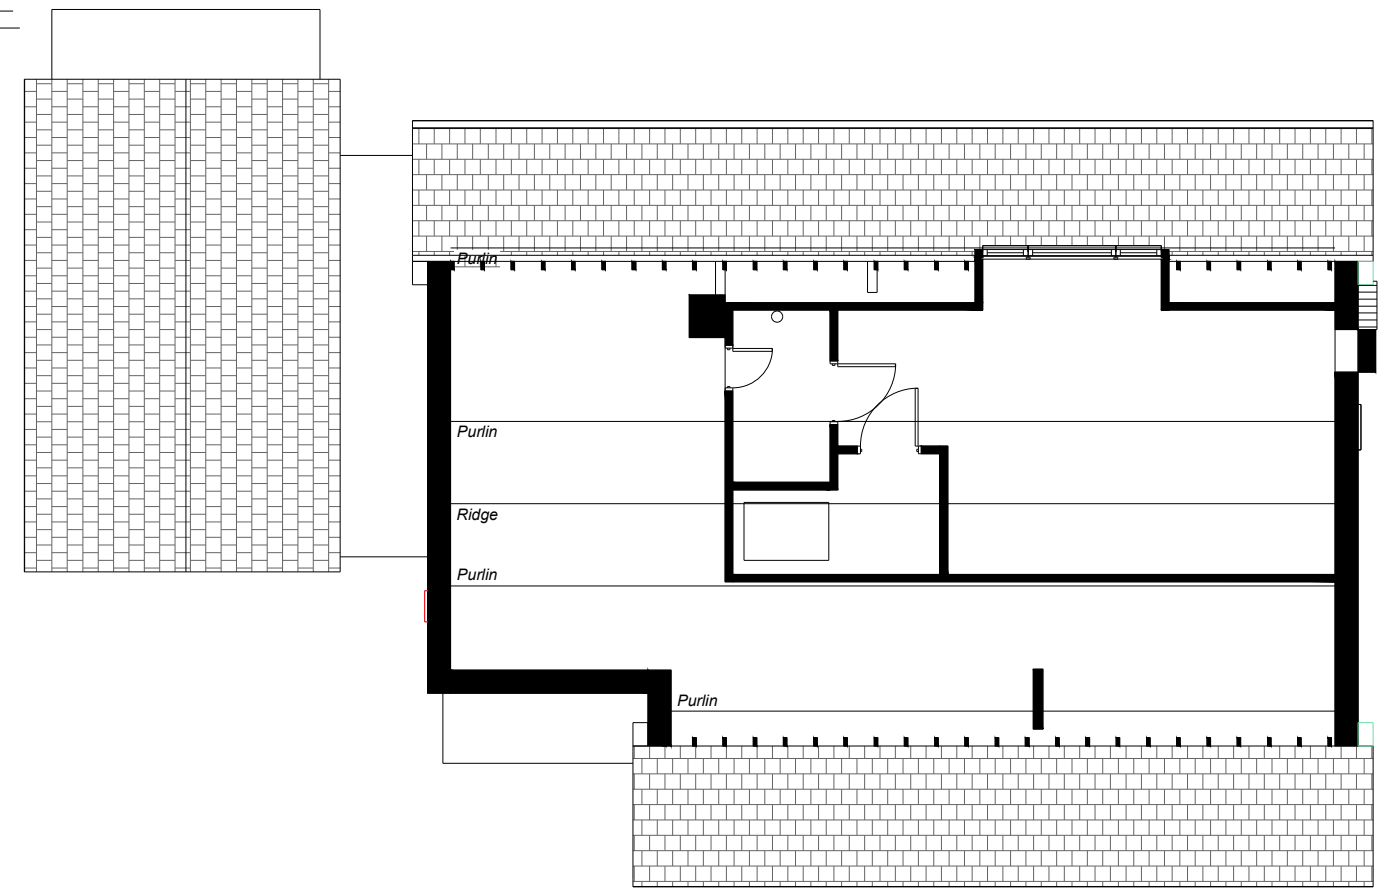


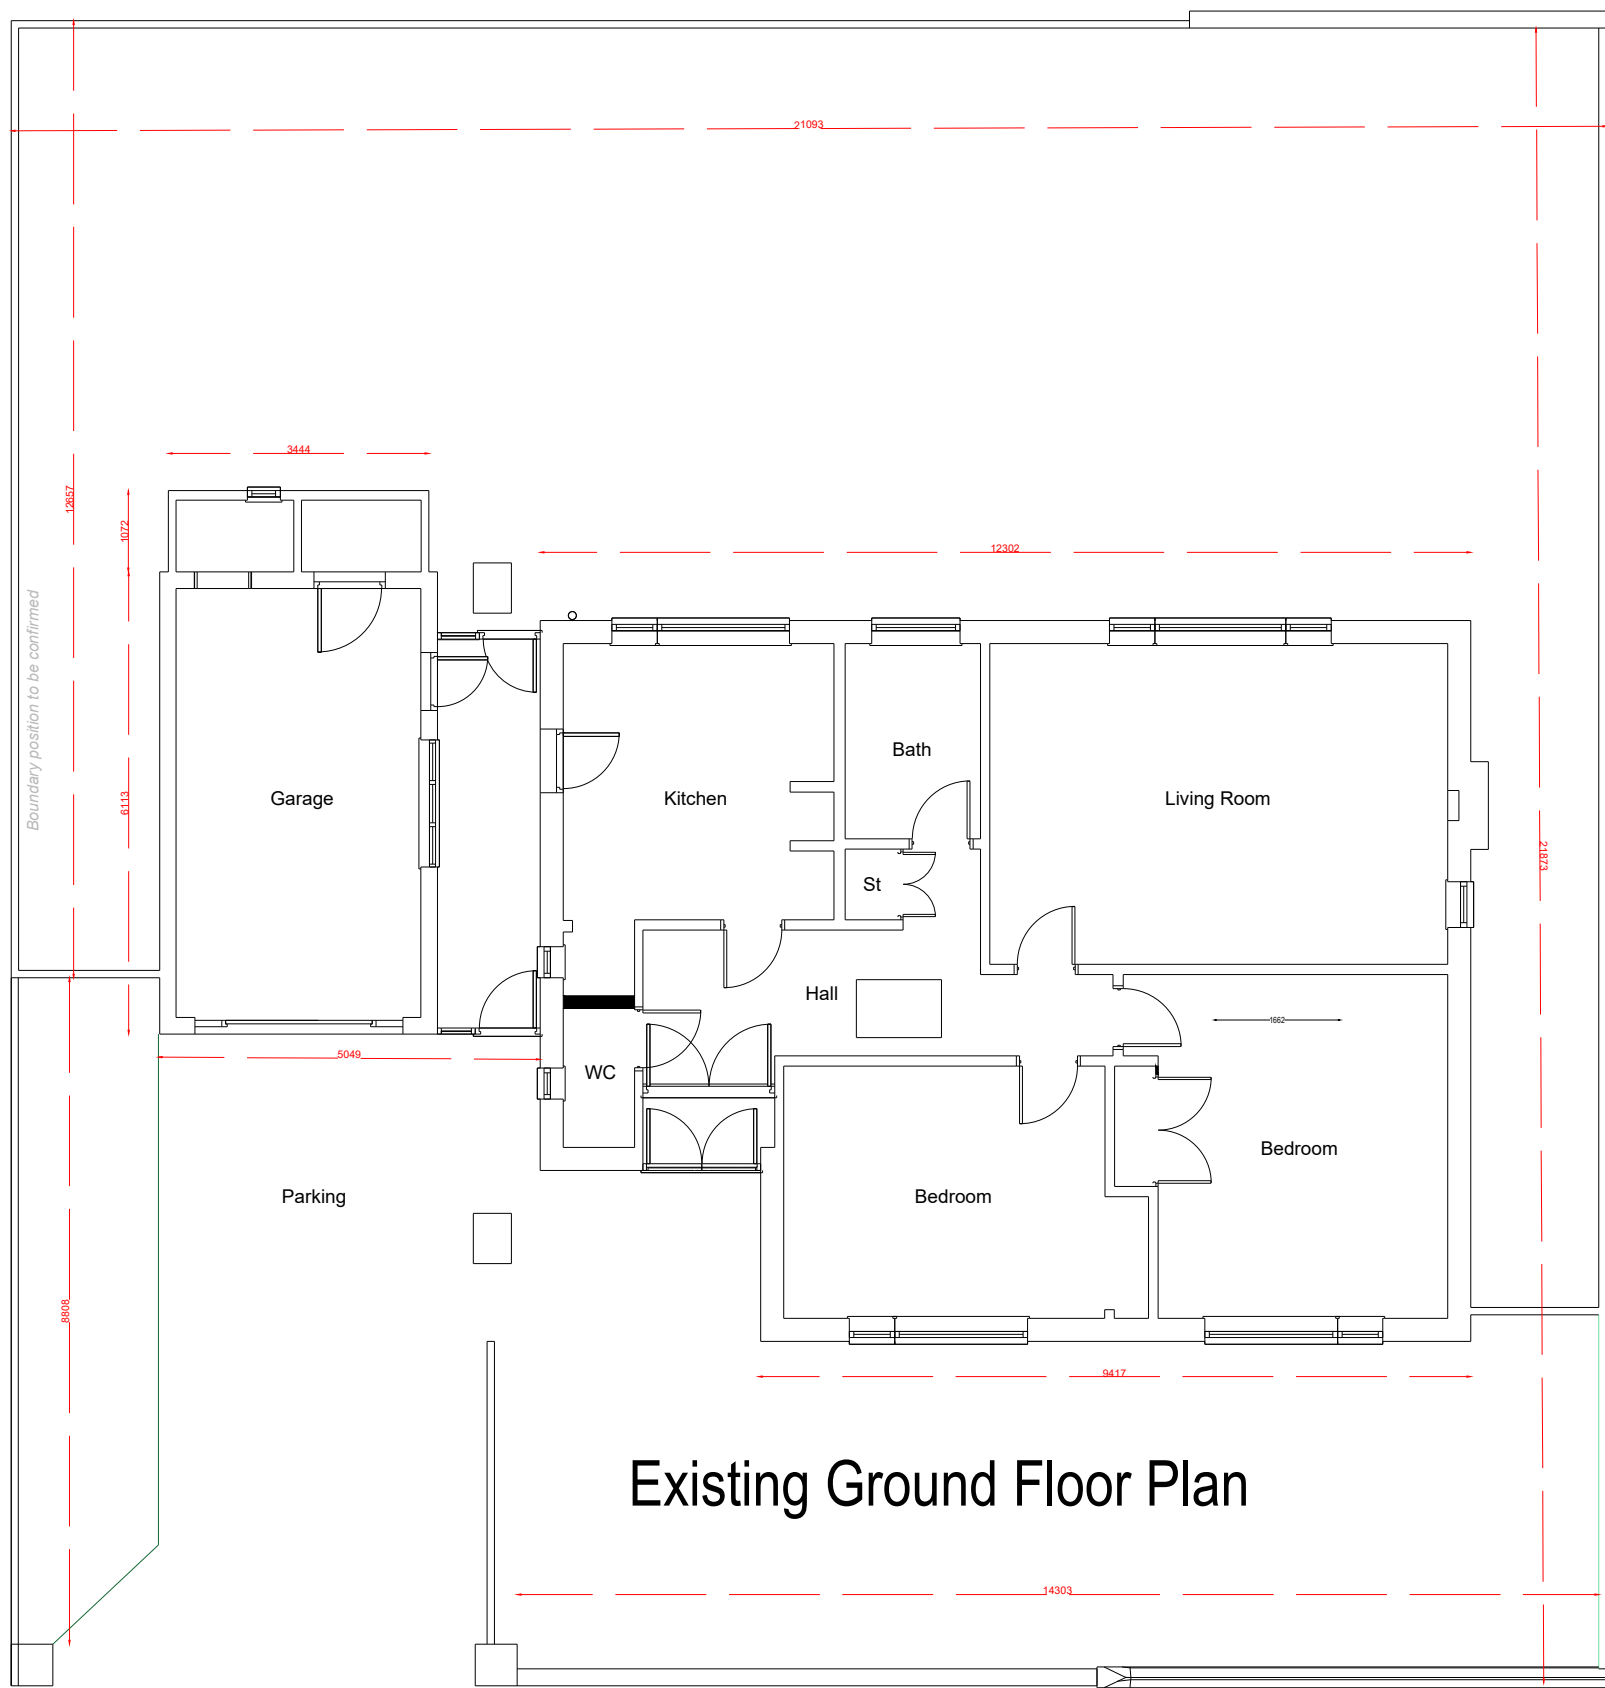

Client : Ms. S. Taberer Address : 2 Mount Road Hinckley LE10 1AF	Project : Proposed Alterations Title : Existing Plans Drawing Ref: 24.011. 03 Rev : Date : 24.02.2024 Scale: 1:100@A3	Scale Bar:	SDP Architecture Gale House, 15 Melton Road Waltham-on-the-Wolds LE14 4AJ T. 07930659595 E. info@sdparchitecture.co.uk
--	--	-------------------	--