

Station Road Elevation

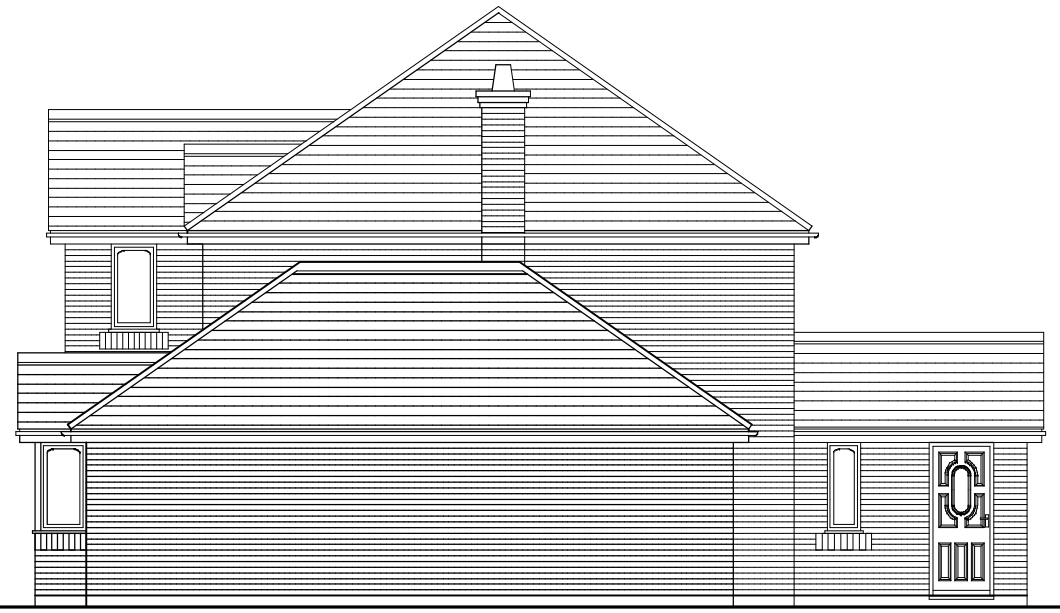

Side Elevation

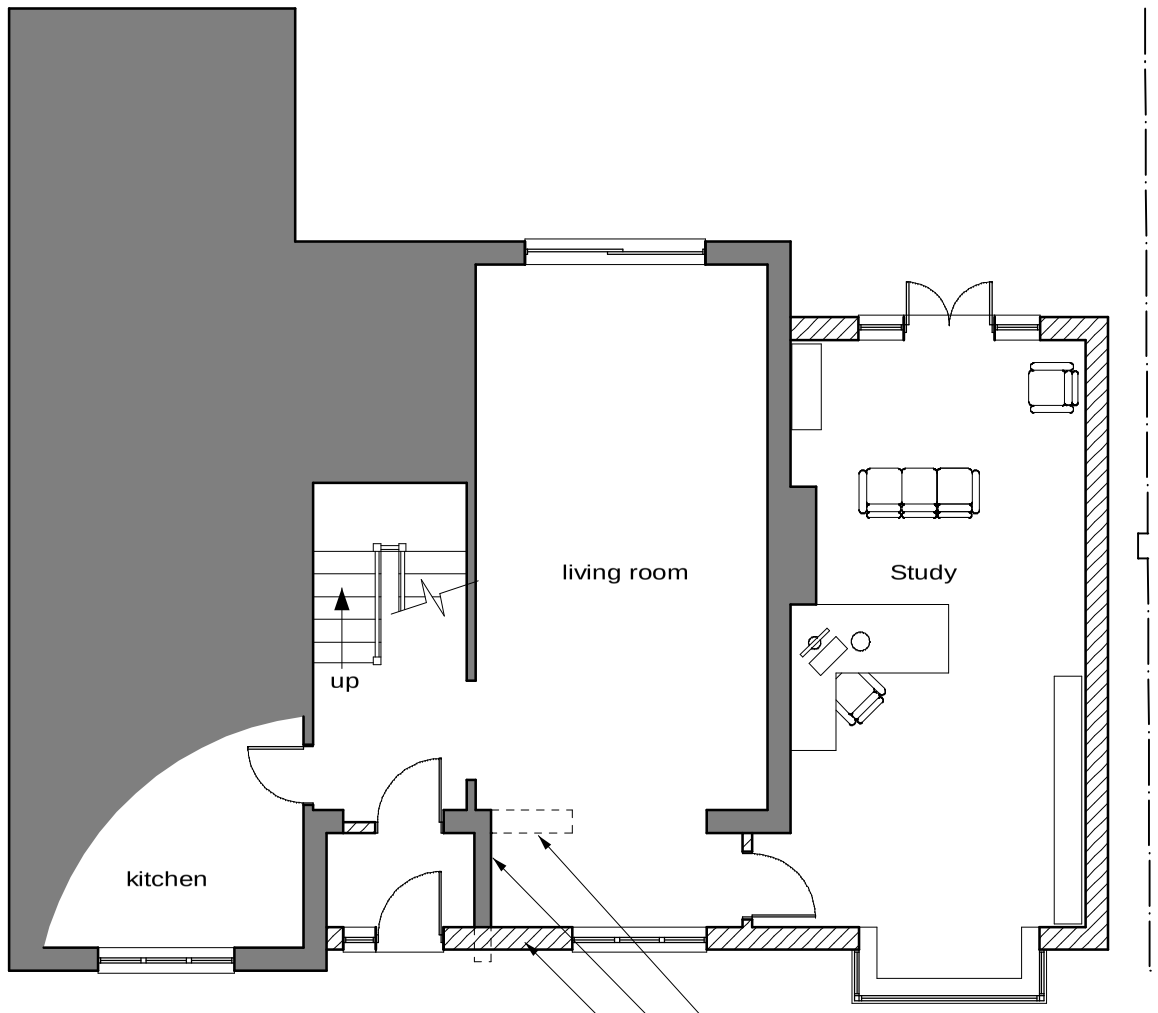

existing walls to remain shown thus
existing walls to be removed shown thus
new wall shown thus

Part Ground Floor Plan



Rear Elevation

S A V A G E H A Y W A R D
A R C H I T E C T S
19 Station Rd Hinckley, Leicstershire, LE10 1AW, 01455 635665, FAX- 01455 618971

Client	Mr & Mrs Parker	Drawing	Sketch Scheme One
Project	Extensions & Alterations 399 Station Road Bagworth	Auth JEH Scale 1 : 100	Date Jan 2008 Job No 07 / 212

Drawing No 02 B

THIS DRAWING IS THE COPYRIGHT OF SAVAGE HAYWARD REPRODUCTION IN ANY FORM OF WHOLE OR PART IS FORBIDDEN WITHOUT PRIOR WRITTEN PERMISSION OF THE COPYRIGHT HOLDER DO NOT SCALE FROM DRAWING AND ONLY FIGURE DIMENSIONS ARE TO BE USED