




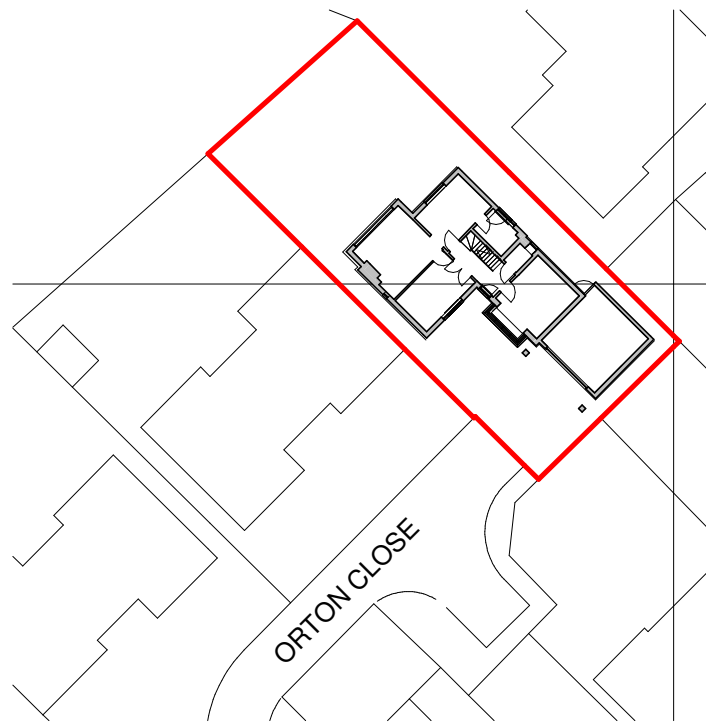




Existing Block Plan
1:500

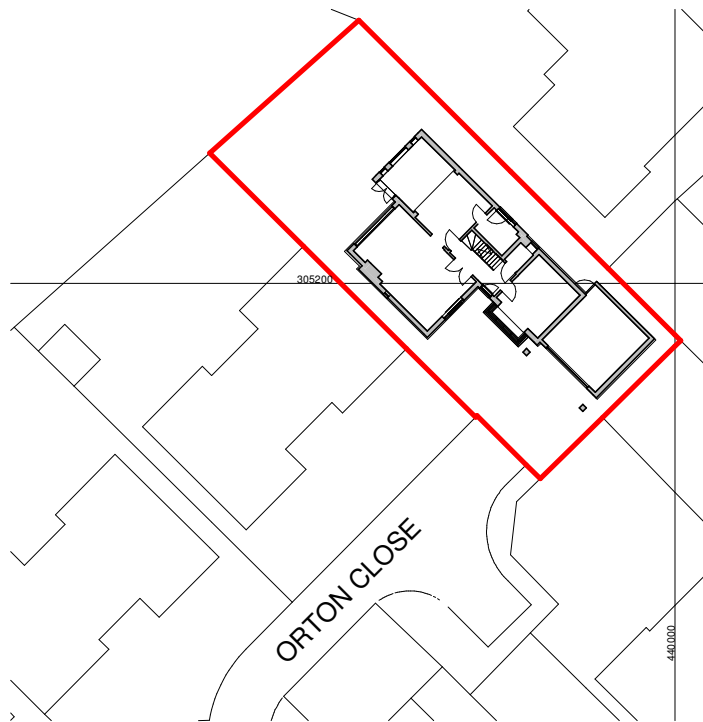

Proposed Block Plan
1:500

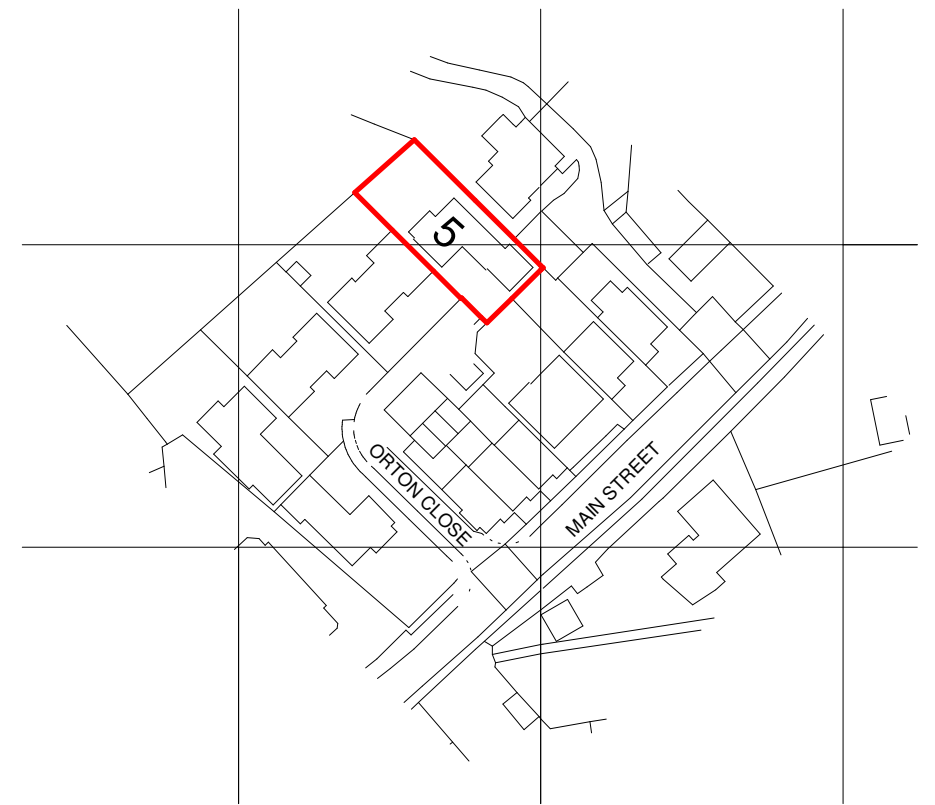

Location Plan
1:1250

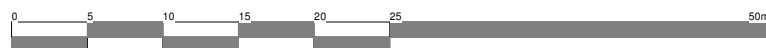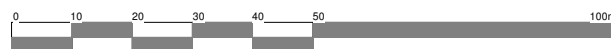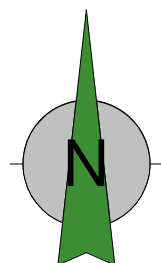

Client Murphy			
Project Alterations and Extensions Orton Close Carlton	Scale As Indicated	Sheet A3	Job No. 26/58
	Date July 2026		
Drawing Block & Location Plan	Author MS	Checked by LJW	Drawing No. 05
THE COPYRIGHT OF THIS DRAWING IS VESTED IN HAYWARD ARCHITECTS LTD. REPRODUCTION IN ANY FORM, EITHER IN WHOLE OR IN PART IS FORBIDDEN WITHOUT THE PRIOR WRITTEN PERMISSION OF THE COPYRIGHT HOLDER. DO NOT SCALE FROM DRAWING AND ONLY FIGURED DIMENSIONS ARE TO BE USED			Drawing Status Planning

HAYWARD
40 years
1986 - 2026
architects

19 Station Road
Hinckley
Leicestershire
LE10 1AW
Tel: 01455 635 665
www.haywardarchitects.co.uk