
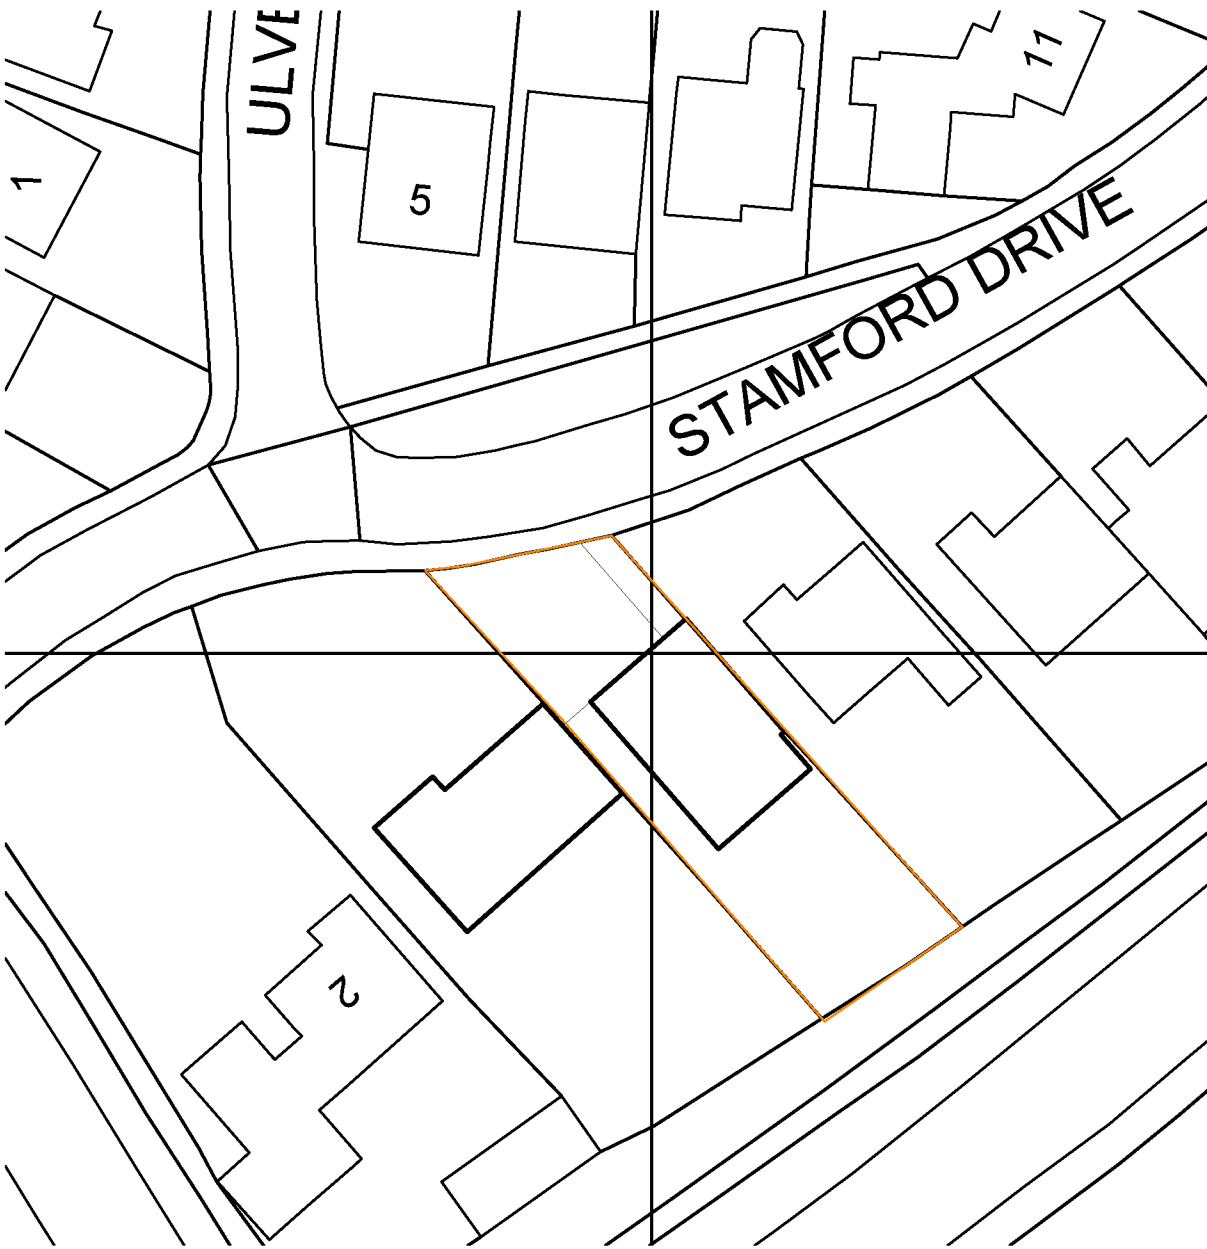
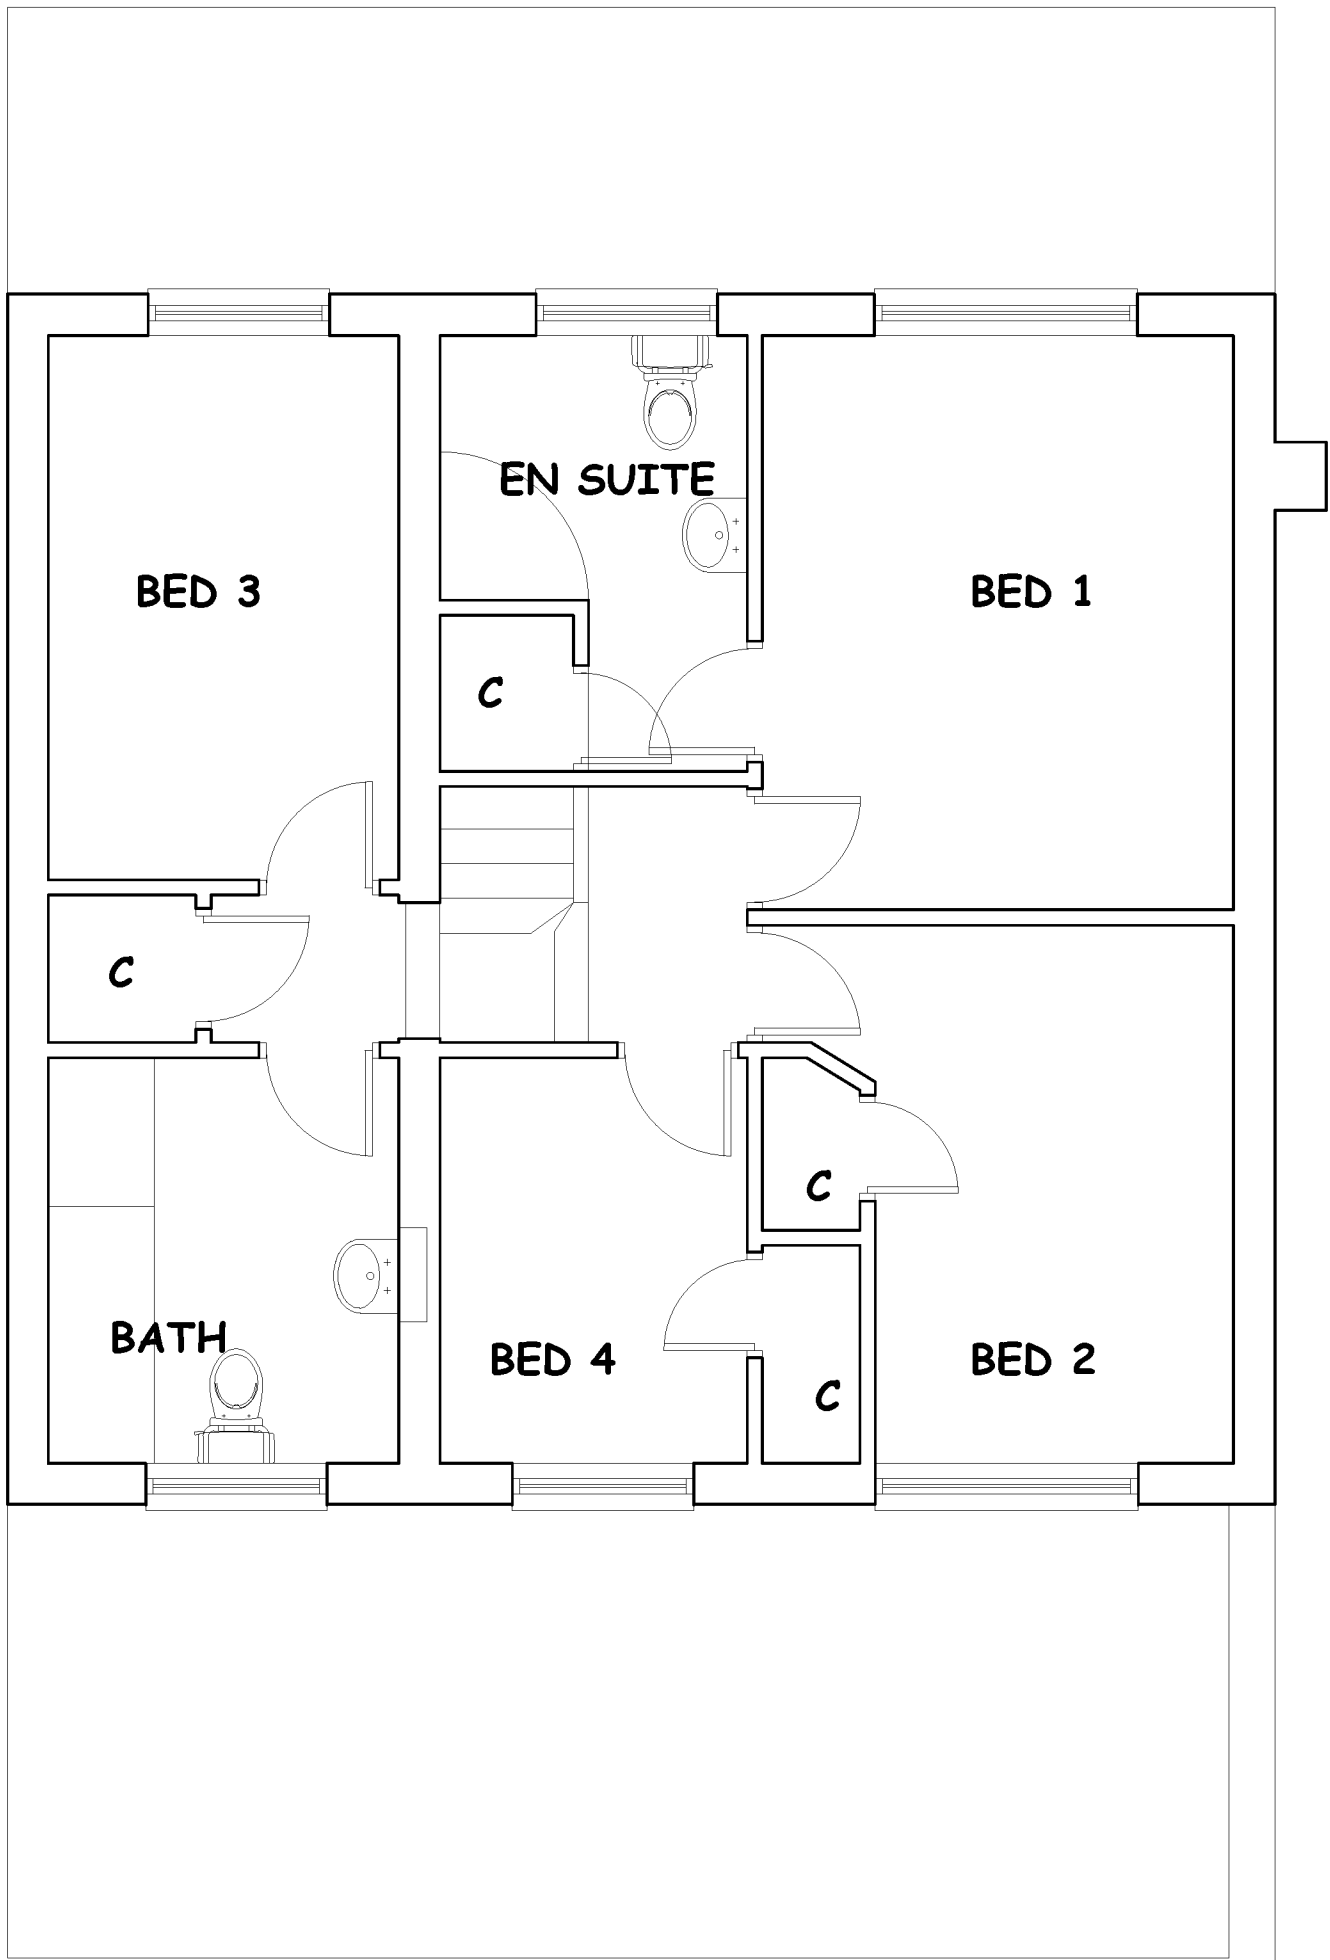
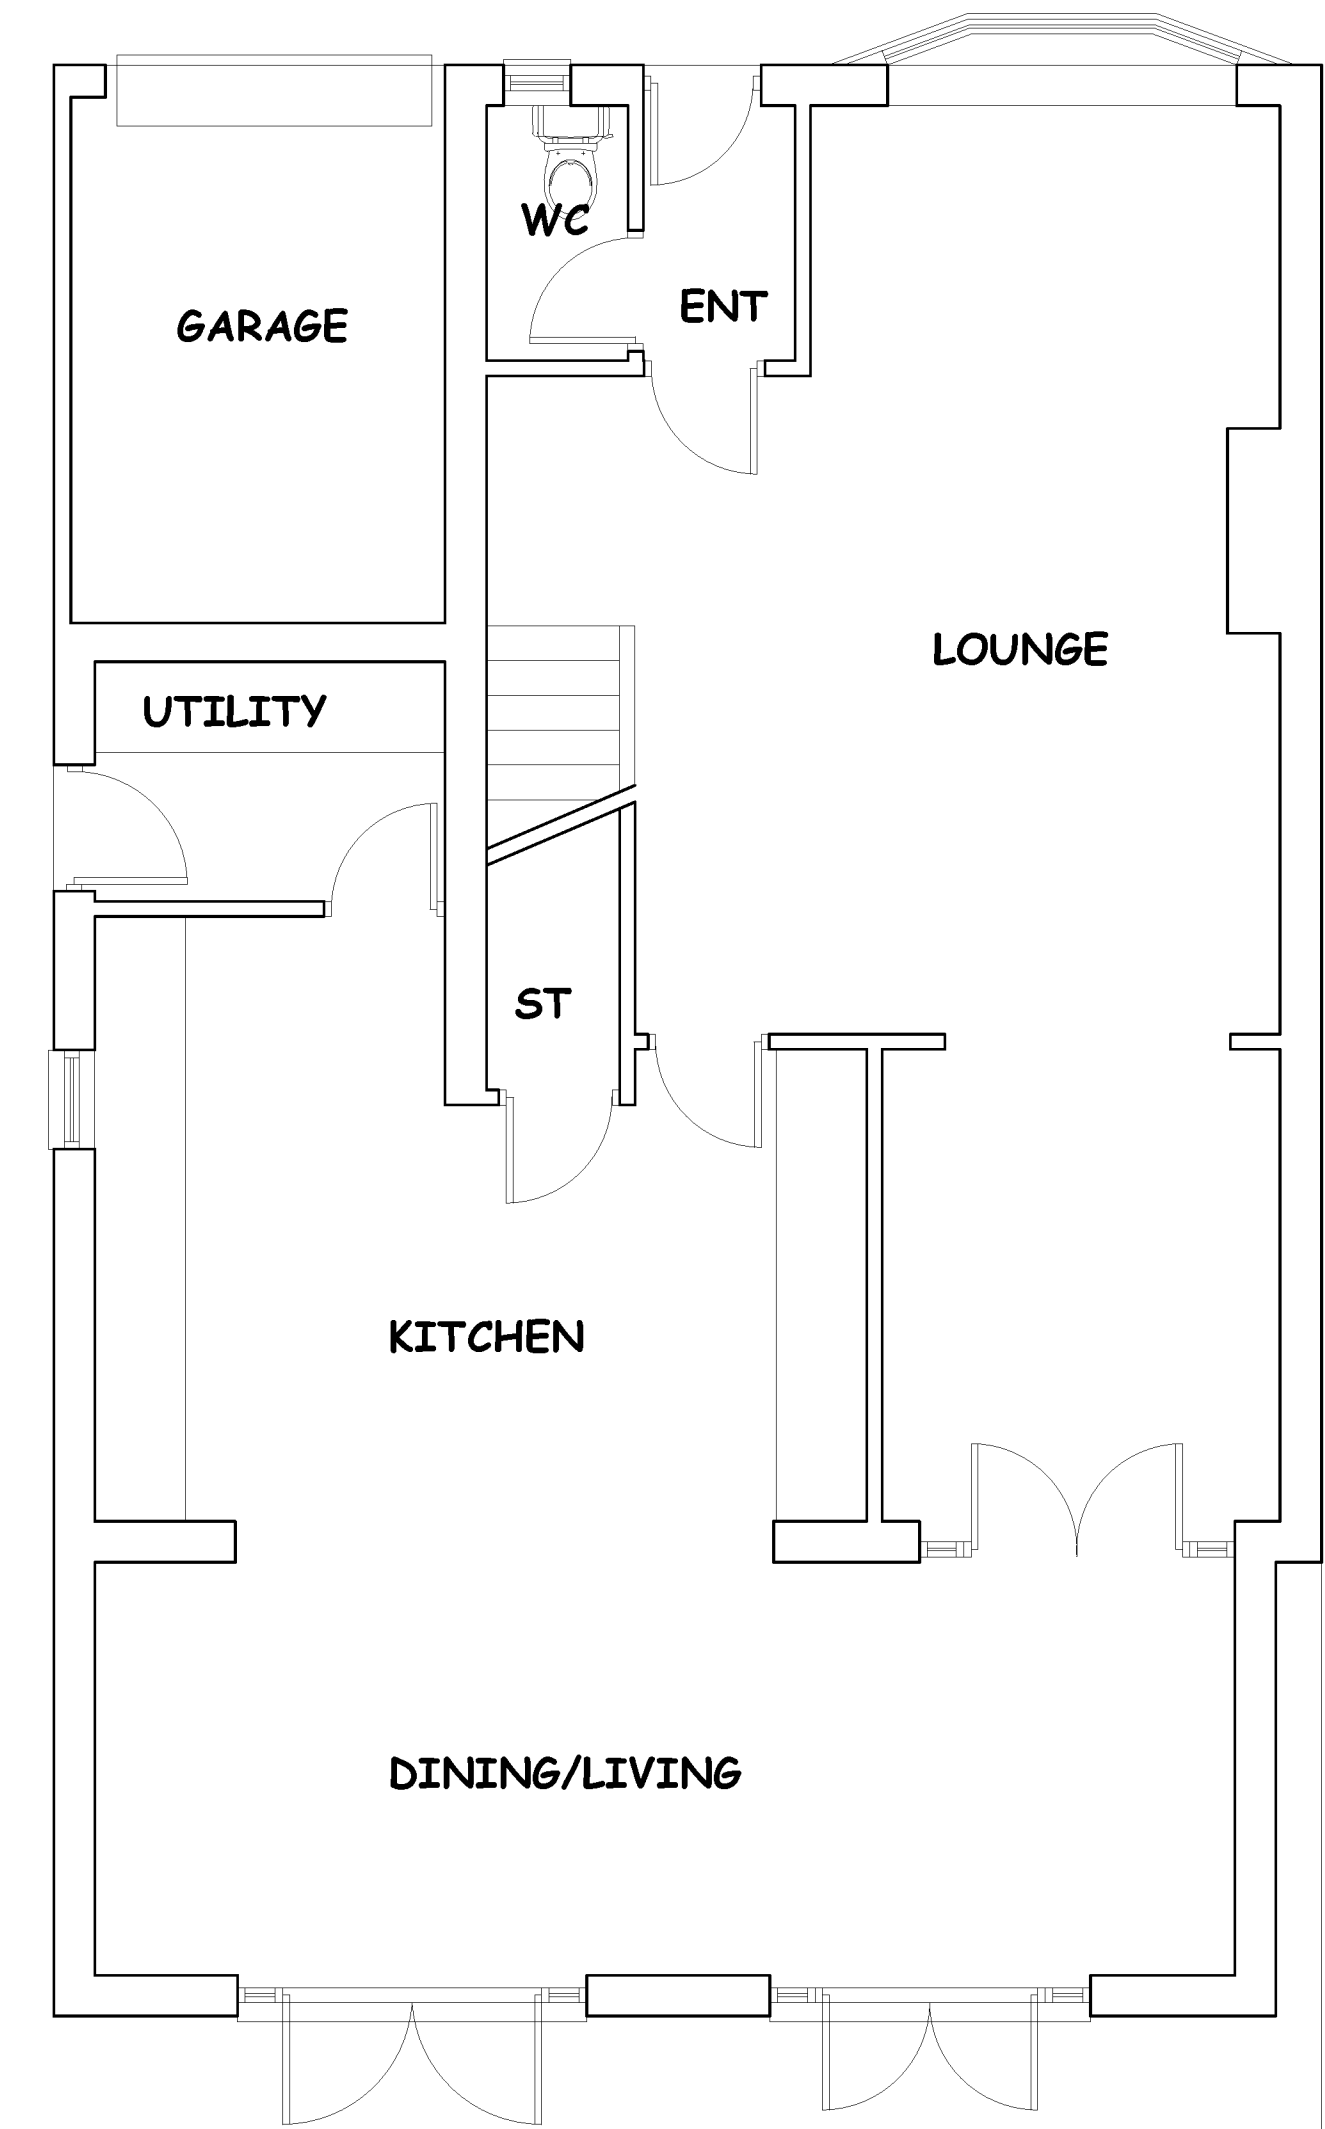
 


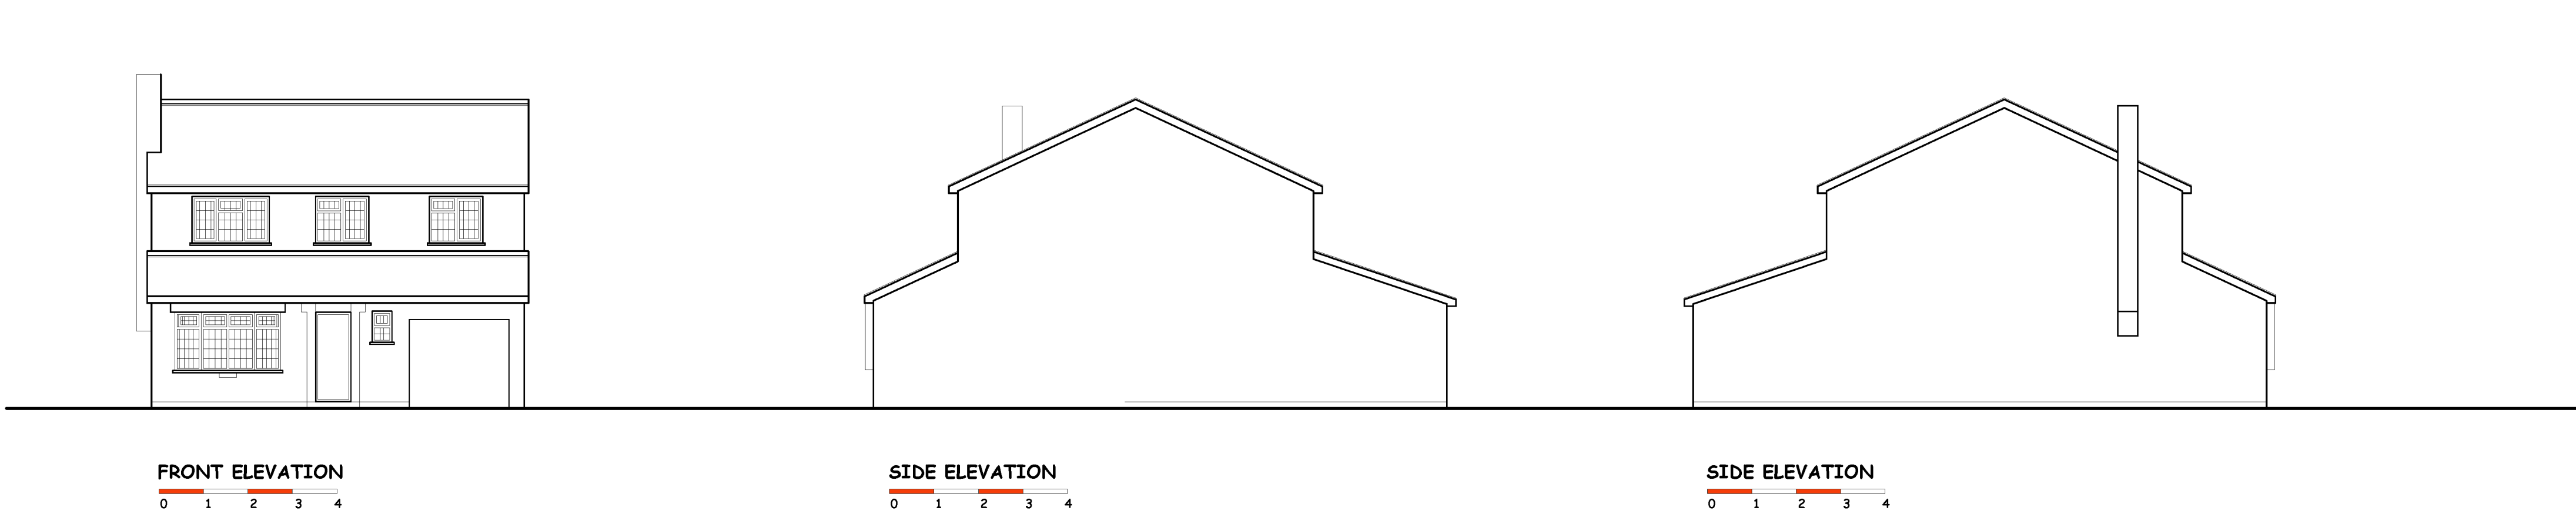

BLOCK PLAN - EXISTING 1.500

NIGEL DUTTON
49 FALCON ROAD, ANSTEY, LE7 7FY

this drawing is the copyright of NIGEL DUTTON
and should not be reproduced without permission.

client
MR & MRS S GARDNER

project
EXTENSIONS AND ALTERATIONS
6 STAMFORD DRIVE, GROBY LE6 0YD

title
EXISTING

scale 1:50	date APRIL 26	drg. no ND/26/135/01	rev
---------------	------------------	--------------------------------	-----