

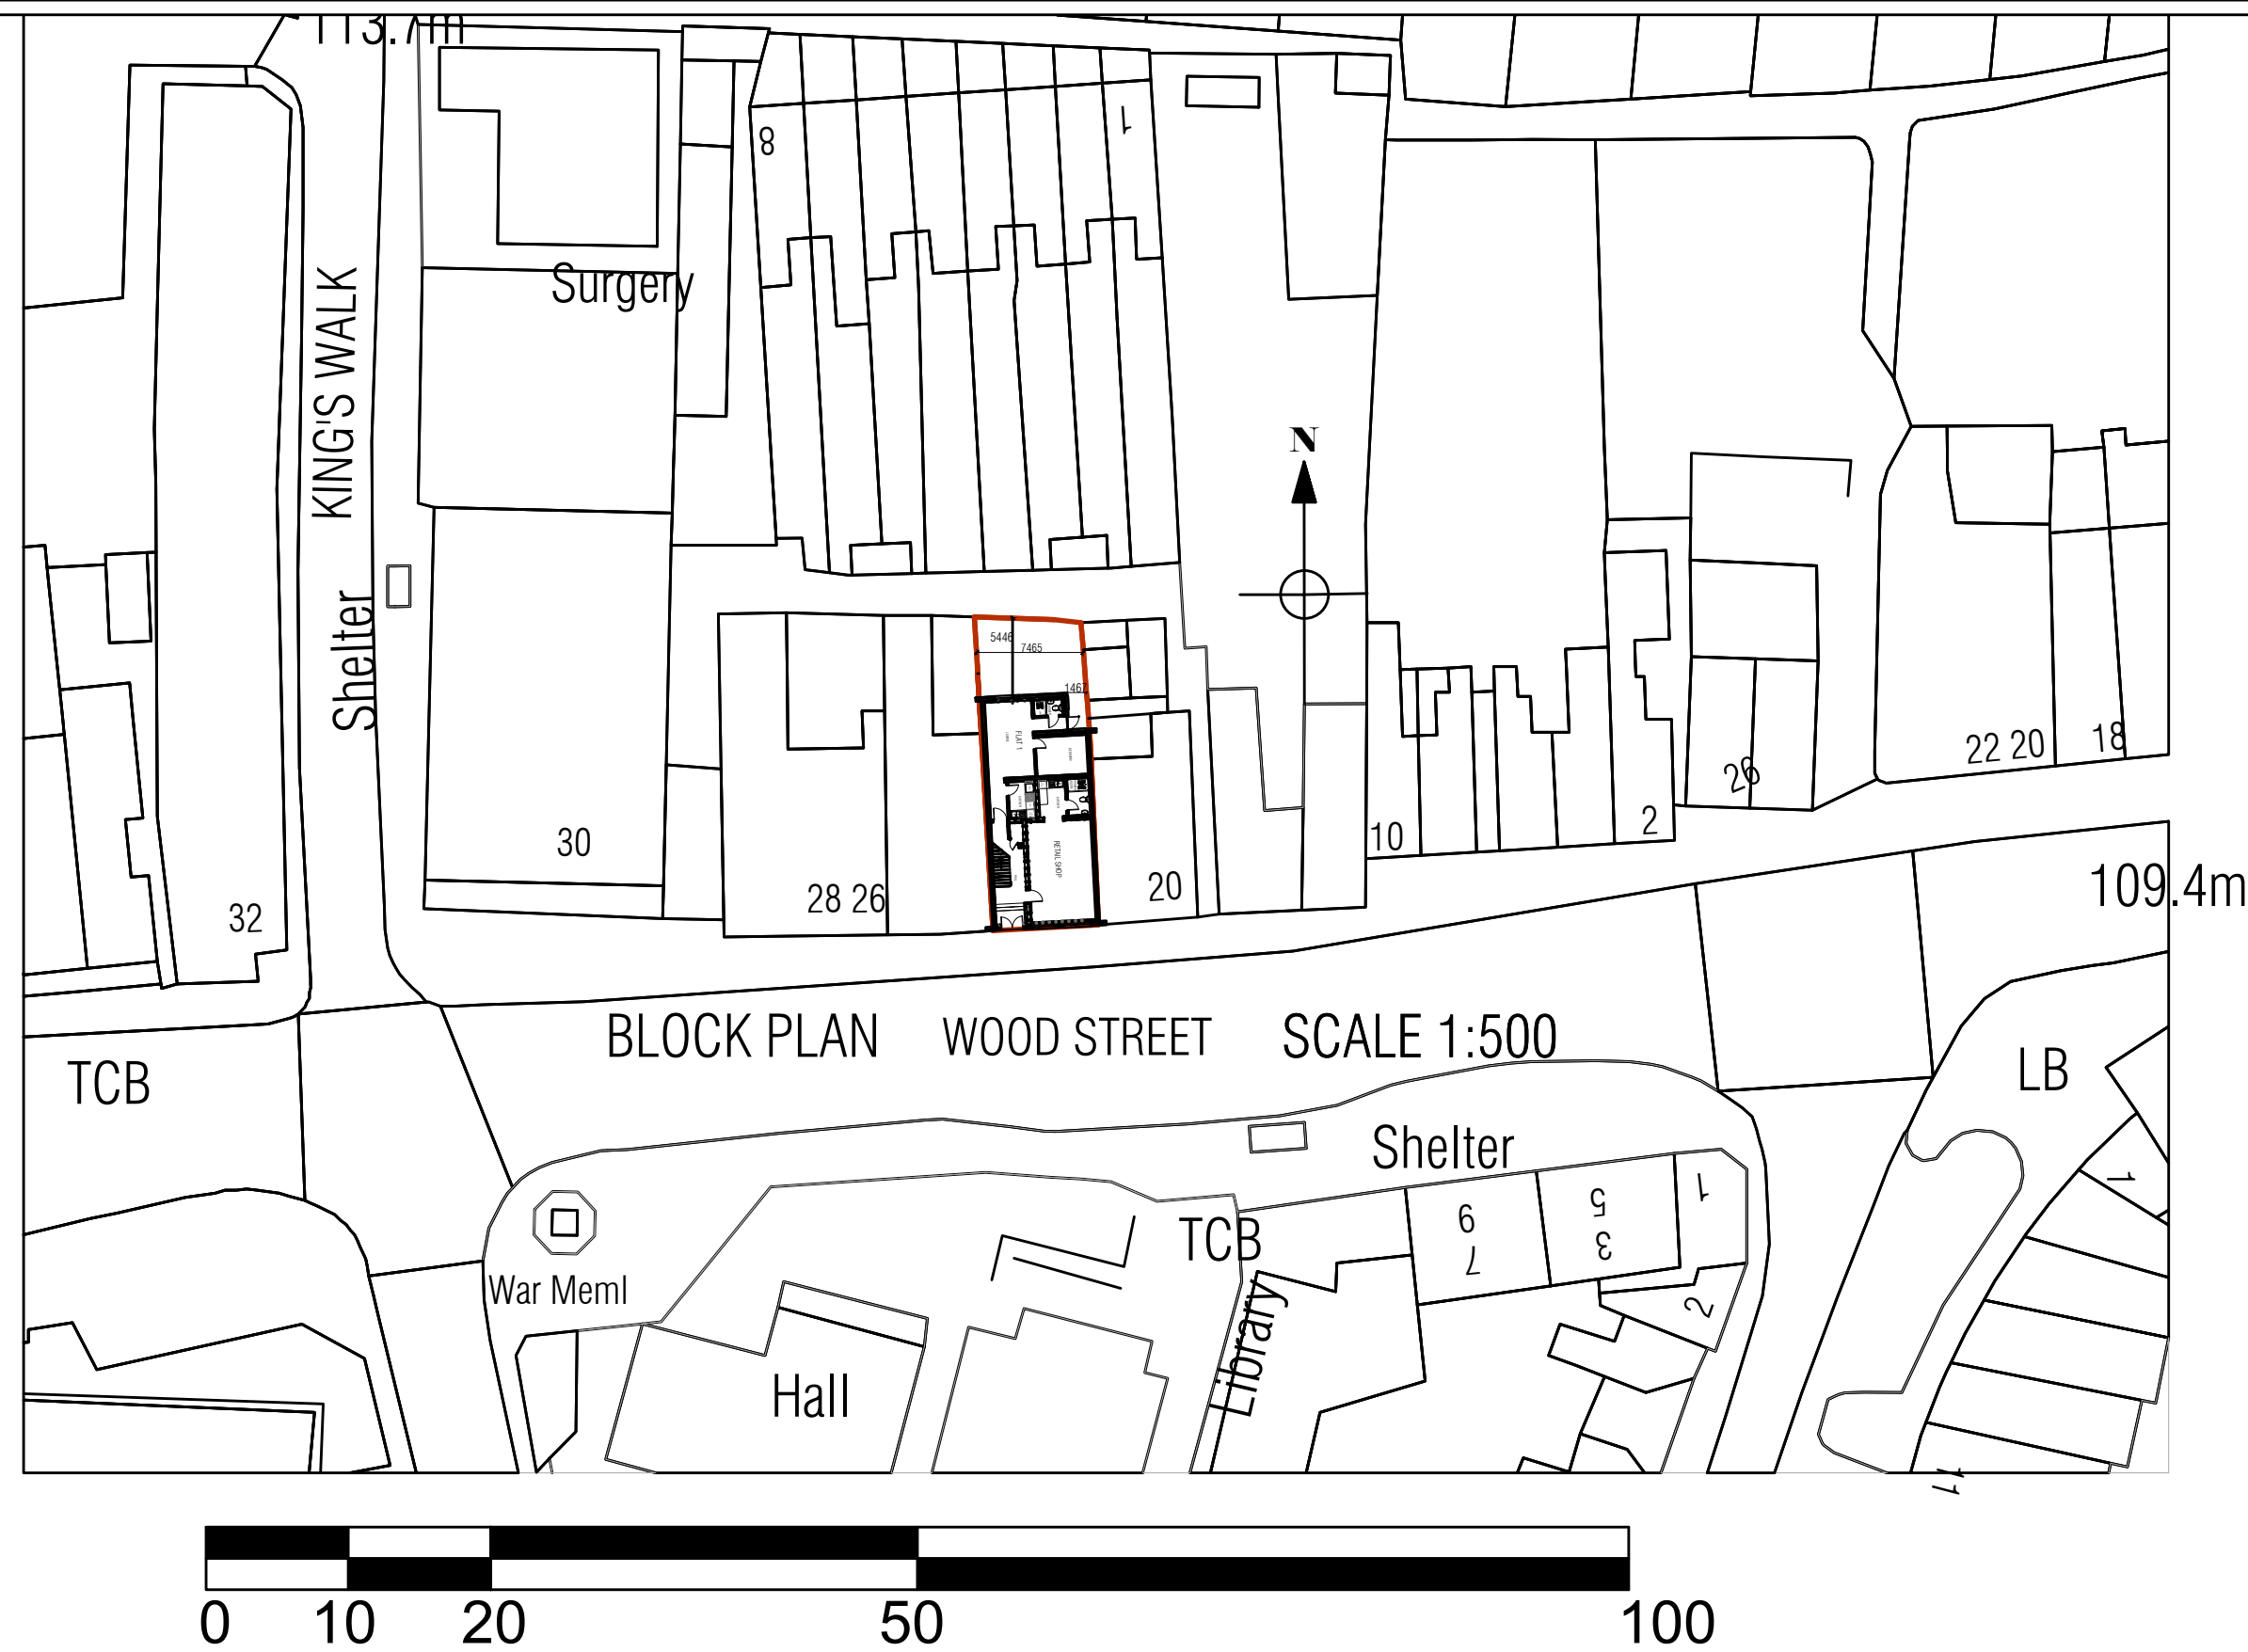
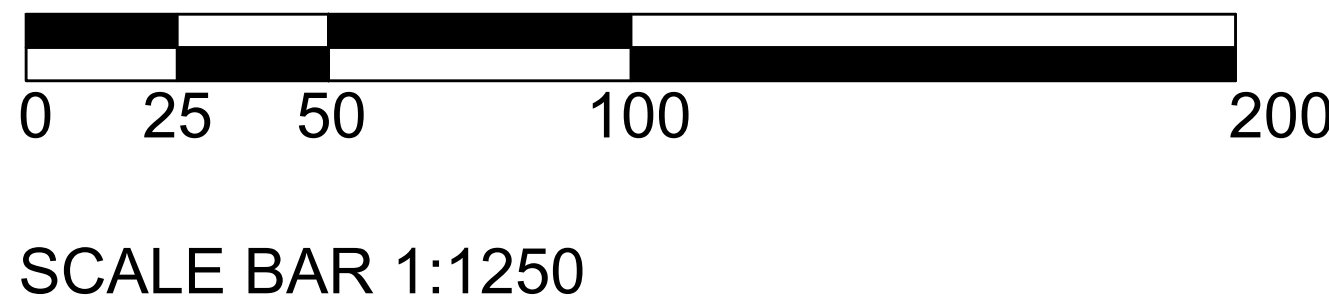


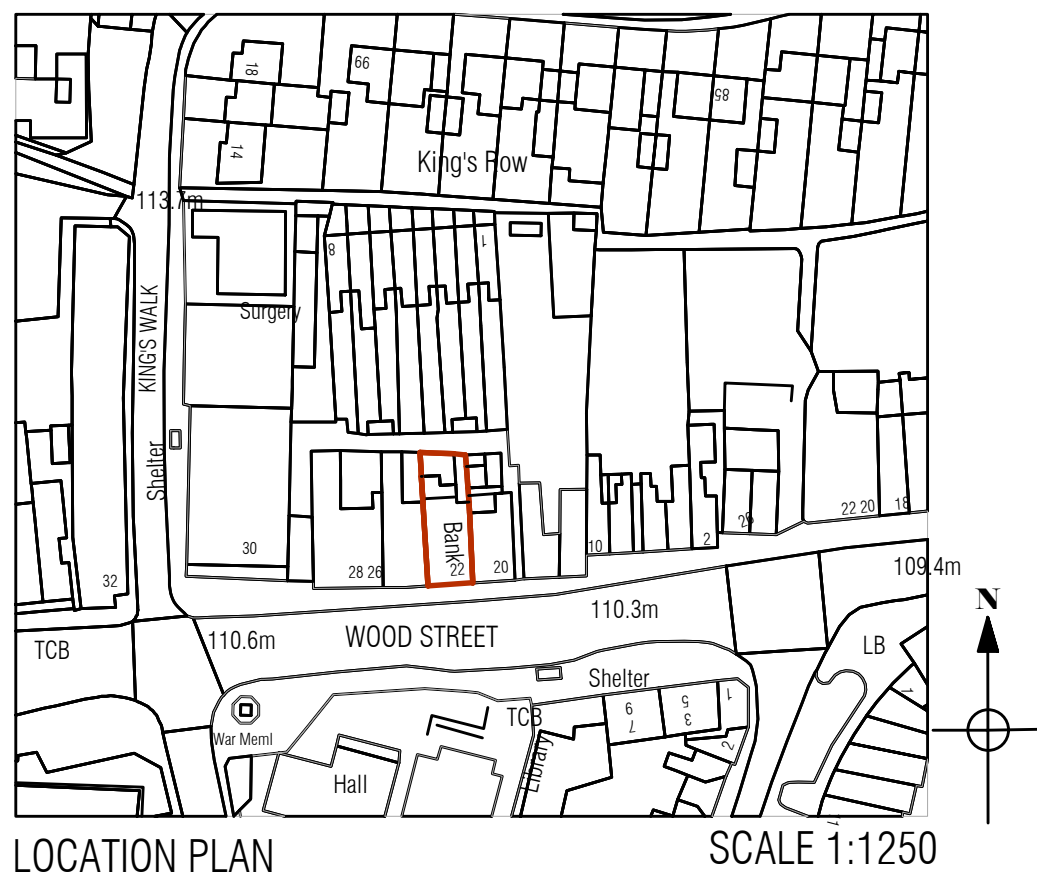

APPROVED UNDER PREVIOUS SCHEME (23/00537/FUL)

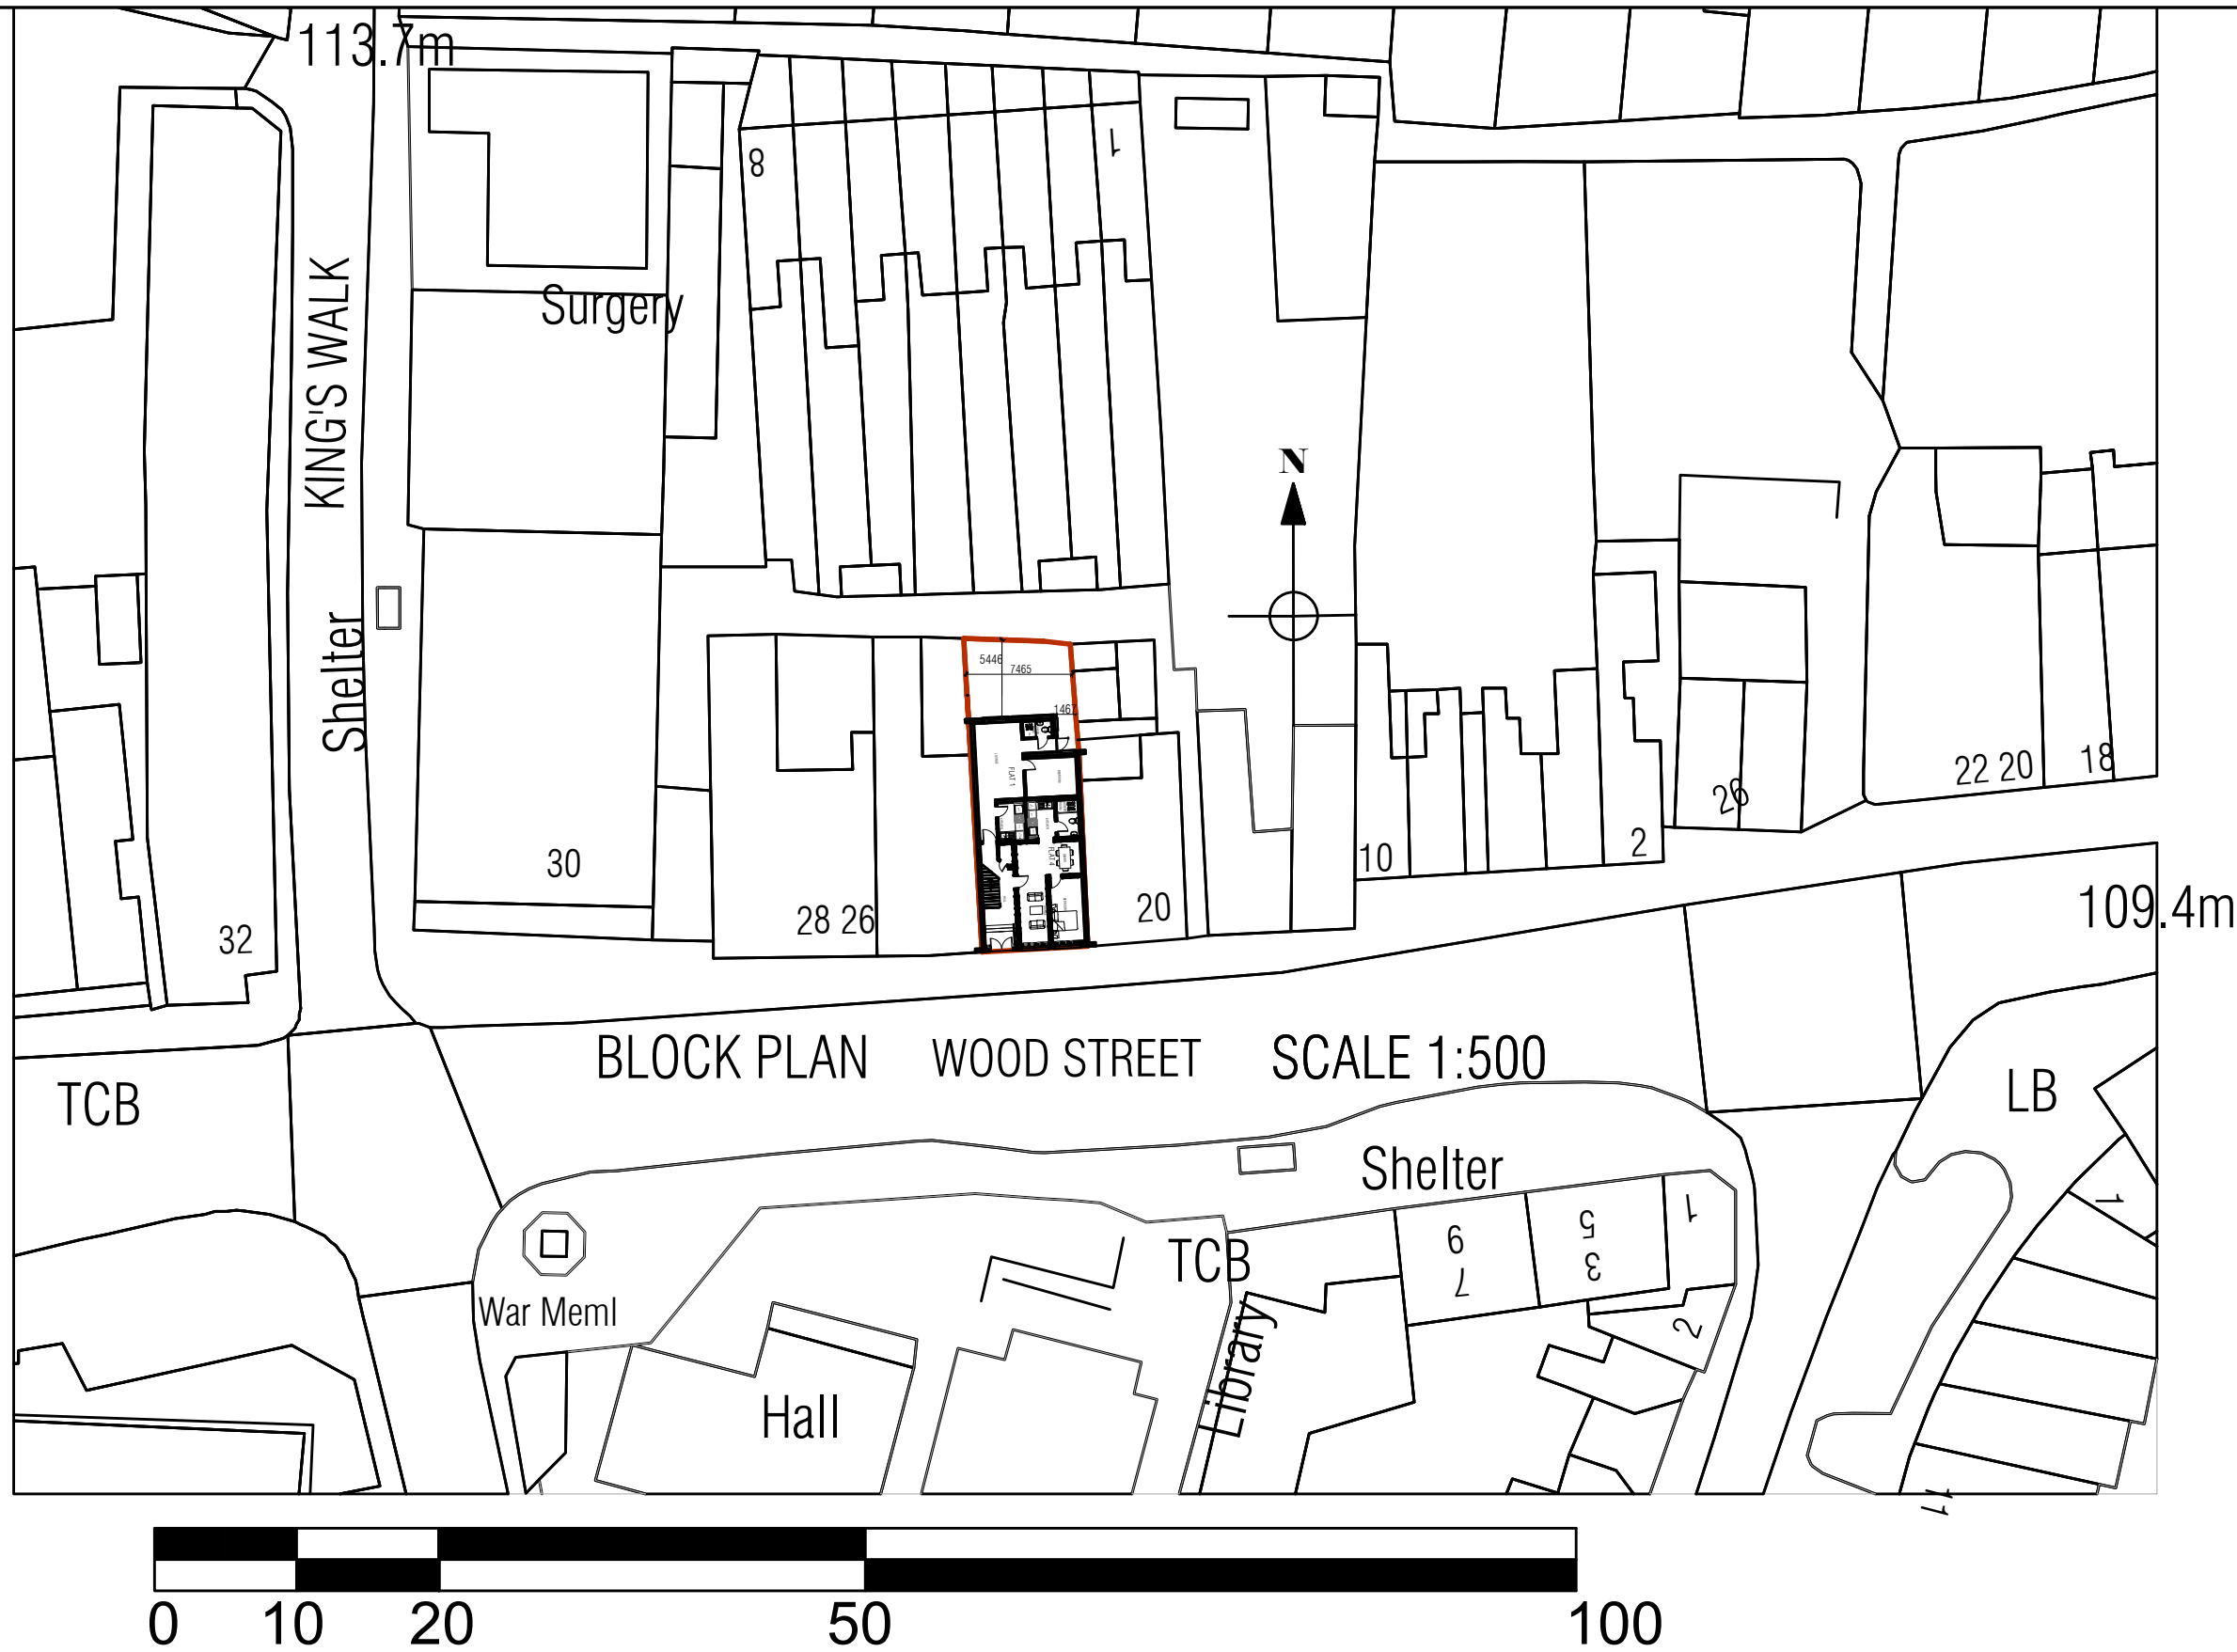

(CURRENT PLANNING APPLICATION)

This Drawing is The Copyright & Must Not Be Reproduced Without Their Permission. Figured Dimensions Must Be Taken In Preference To Scaled Dimensions & All Dimensions Must Be Verified On Site Prior To Commencing Any Works.

PROJECT	PROPOSED FLAT CONVERSIONS AND A RETAIL SHOP		
TITLE	22 WOOD STREET,EARL SHILTON, LEICS.		

Rev	Date	Amendment

CLIENT	
DRAWN	B.T.
CHKD	B.T.
DATE	12/11/2024
SCALE	1:1250 1:200
REV.	

KUNSTLER DESIGNS ARCHITECT
31 Rutland Street
Leicester
LE1 1RE
Mob : 07979592398

KUNSTLER DESIGNS
ARCHITECT

DRAWING No.
9222/01