


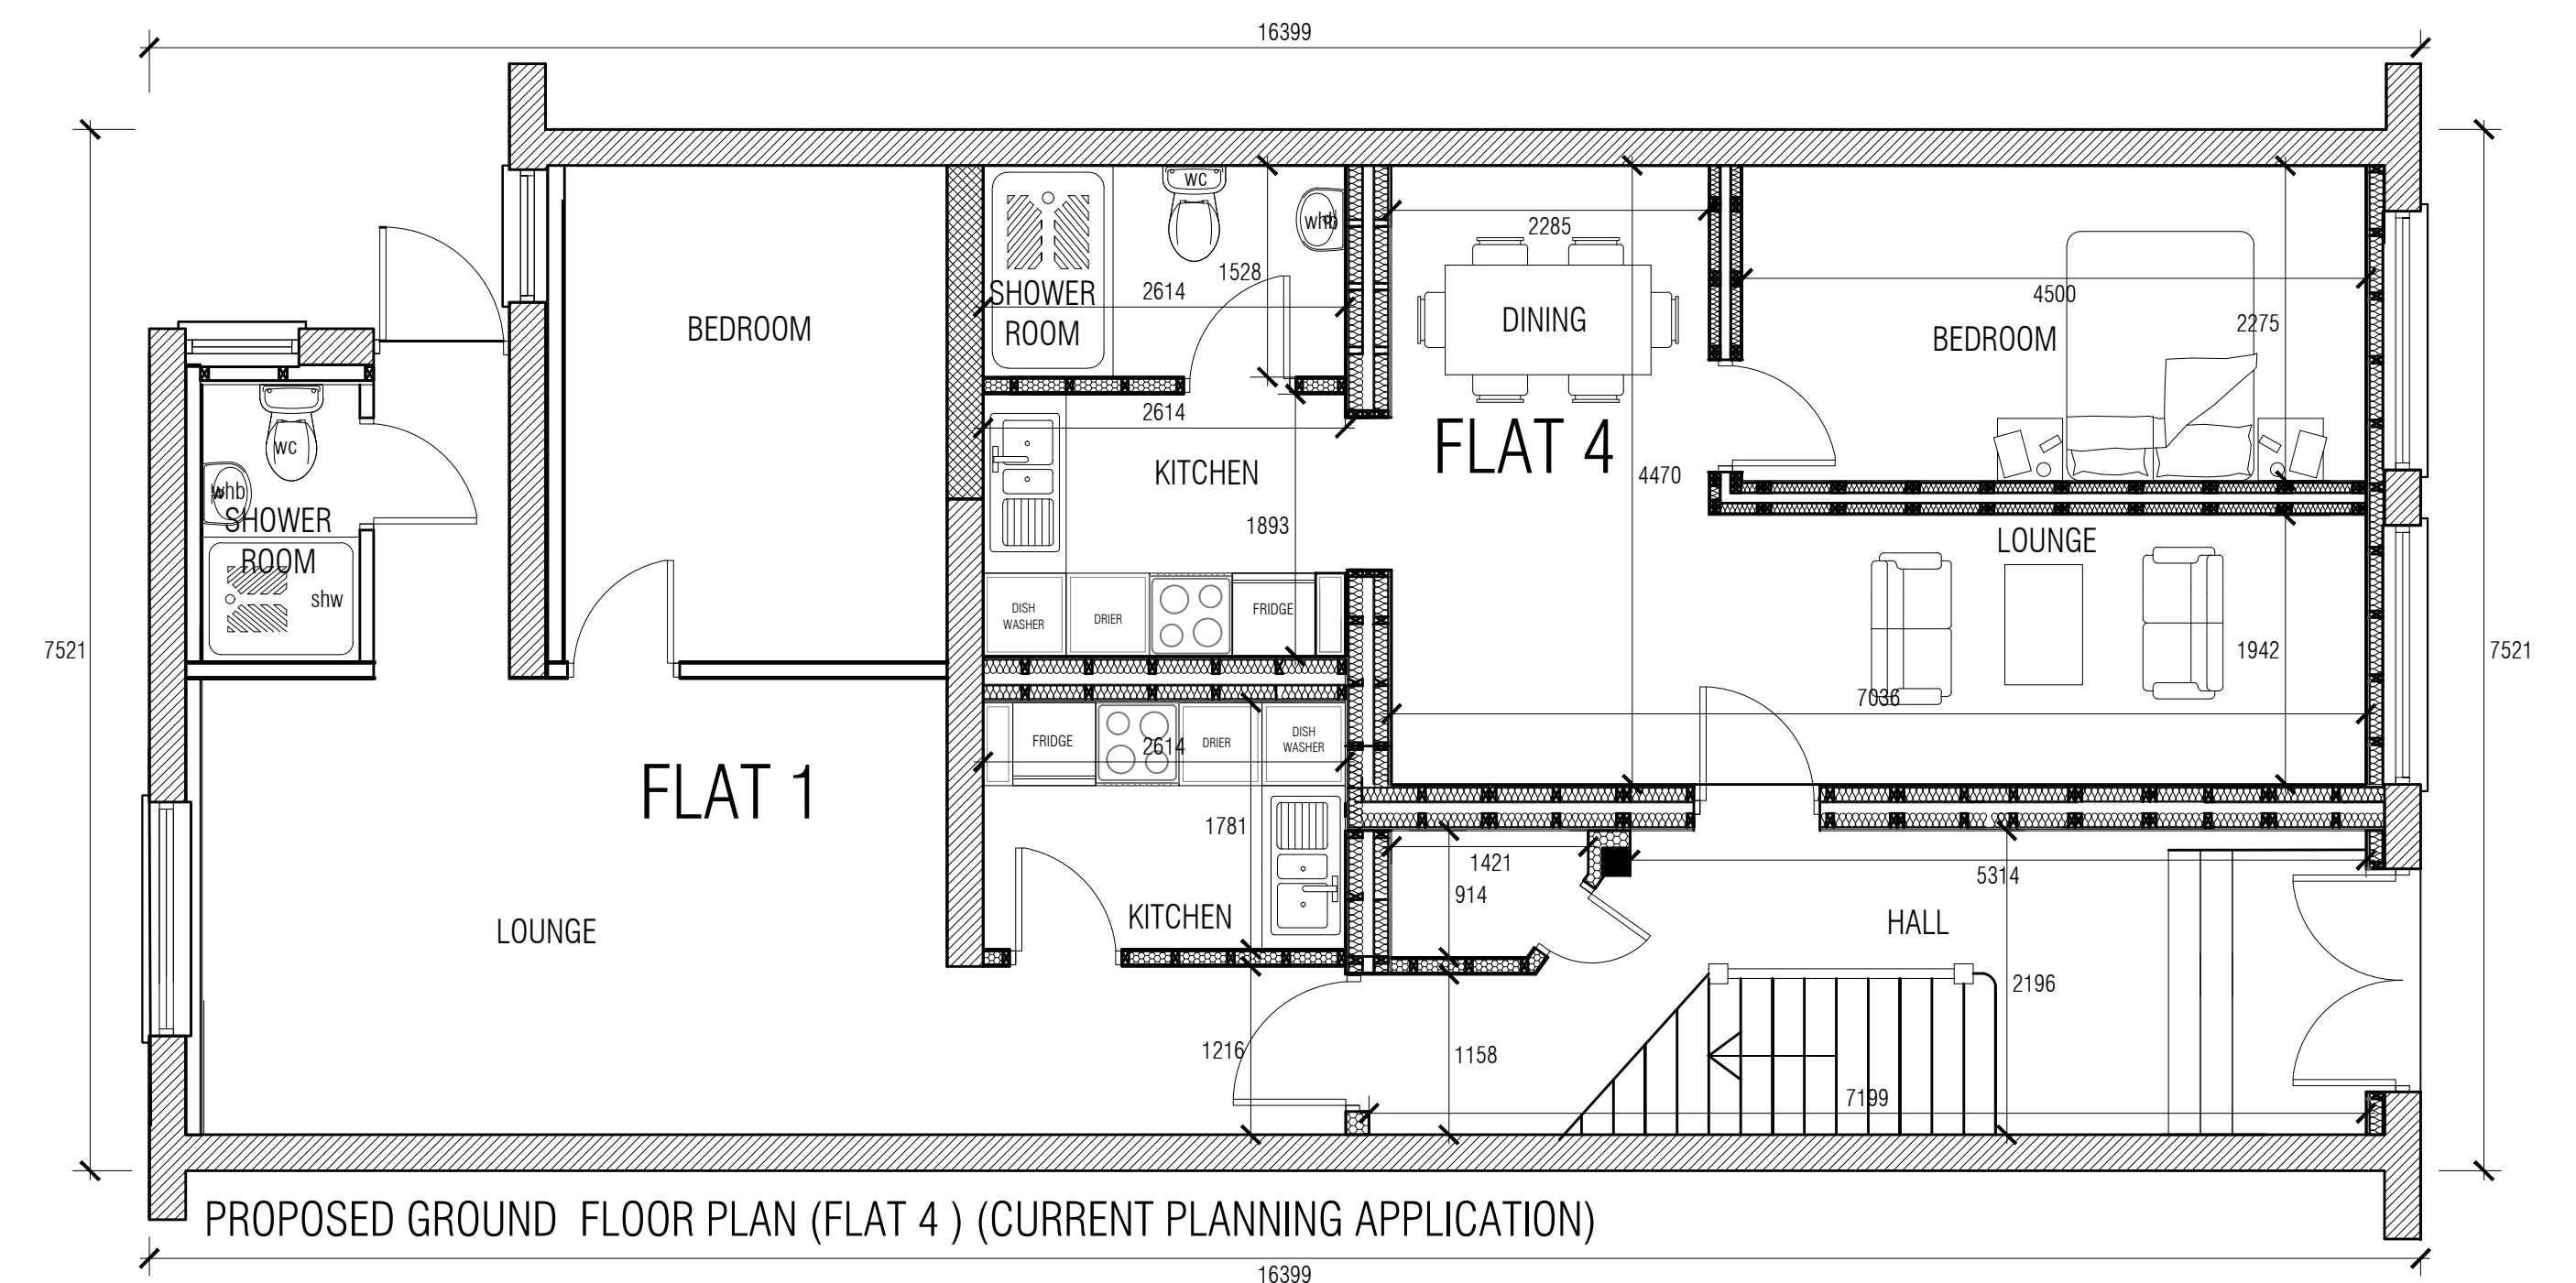

This Drawing Is The Copyright & Must Not Be Reproduced Without Their Permission. Figured Dimensions Must Be Taken In Preference To Scaled Dimensions & All Dimensions Must Be Verified On Site Prior To Commencing Any Works.

PROJECT	PROPOSED FLAT CONVERSIONS AND A RETAIL SHOP					CLIENT		DRAWN	B.T.
TITLE	22 WOOD STREET,EARL SHILTON, LEICS.							CHKD	B.T.
								DATE	12/11/2024
								SCALE @ A1	SCALE@ 1: 50
								REV.	REV
				Rev.	Date	Amendment		Auth.	

KUNSTLER DESIGNS ARCHITECT
31 Rutland Street
Leicester
LE1 1RE
Mob : 07979592398



KUNSTLER DESIGNS
ARCHITECT

DRAWING No.

9222 /02