


3 Nock Verges, Earl Shilton, Leicester, LE9 7DY

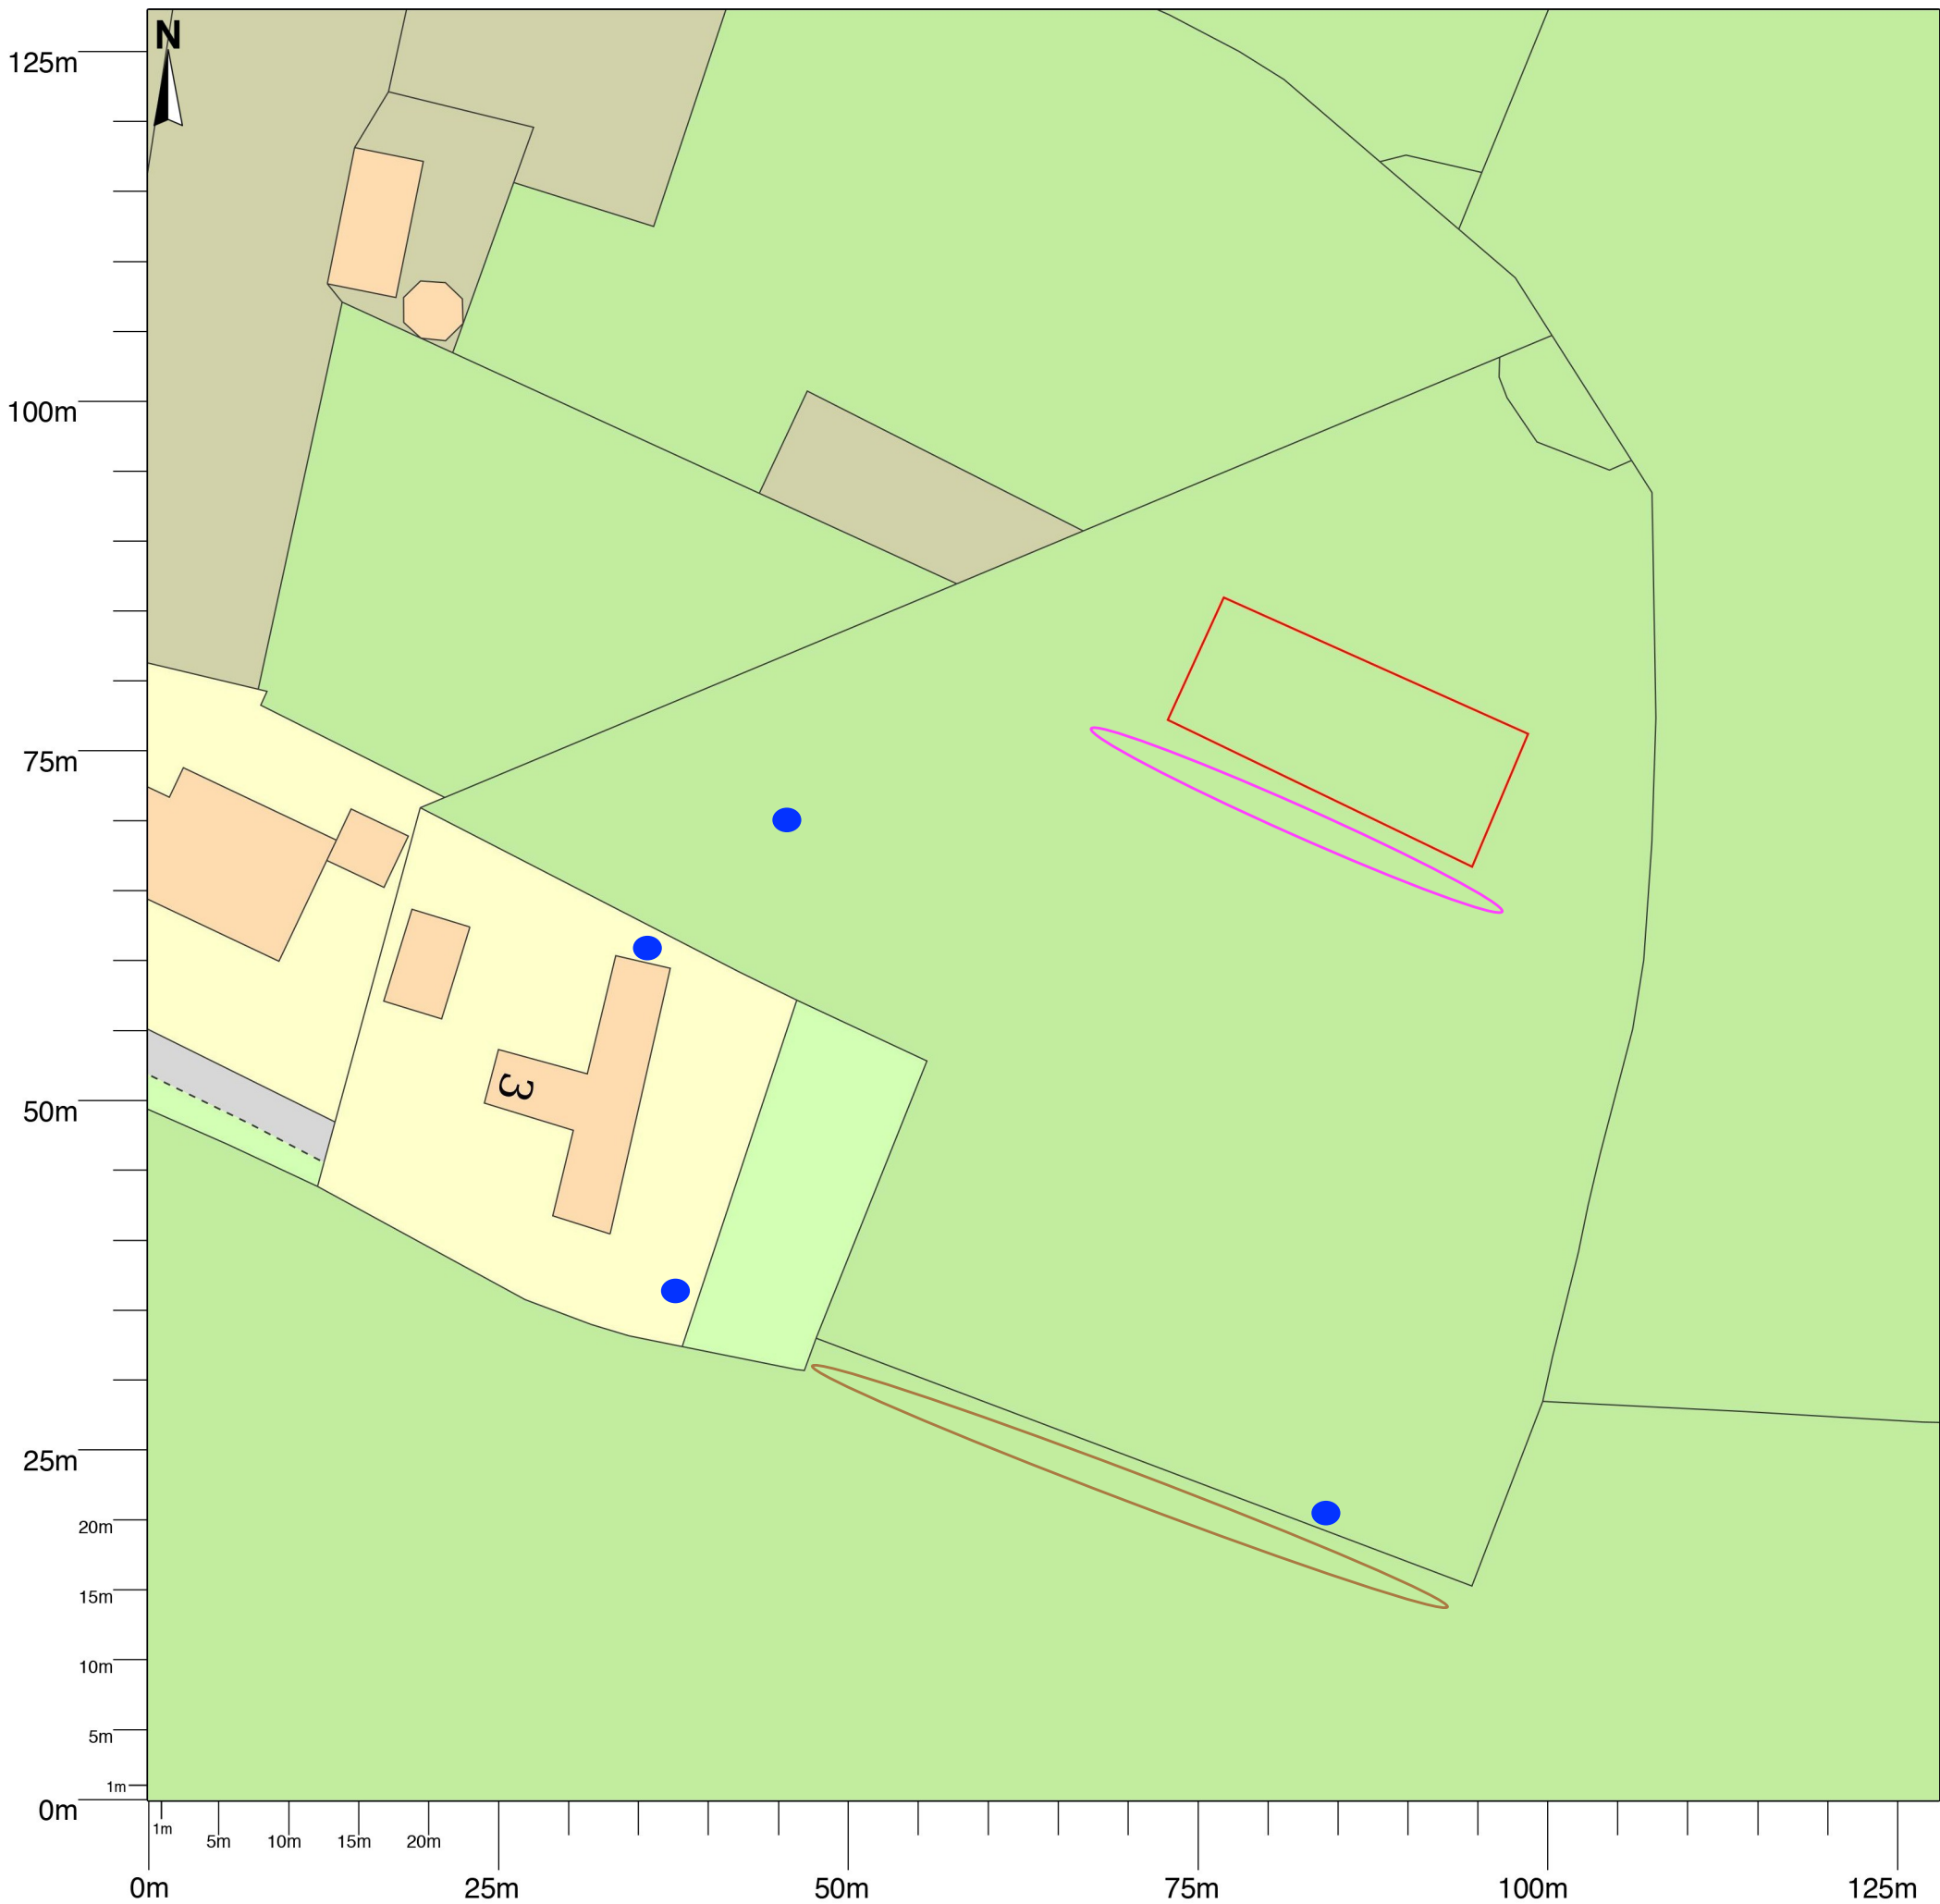

-  Proposed Swift bird box location
-  Proposed wild flower seeded area
-  Hedge row to be encouraged to grow in height to reduced visual impact of the solar panels from the main road