


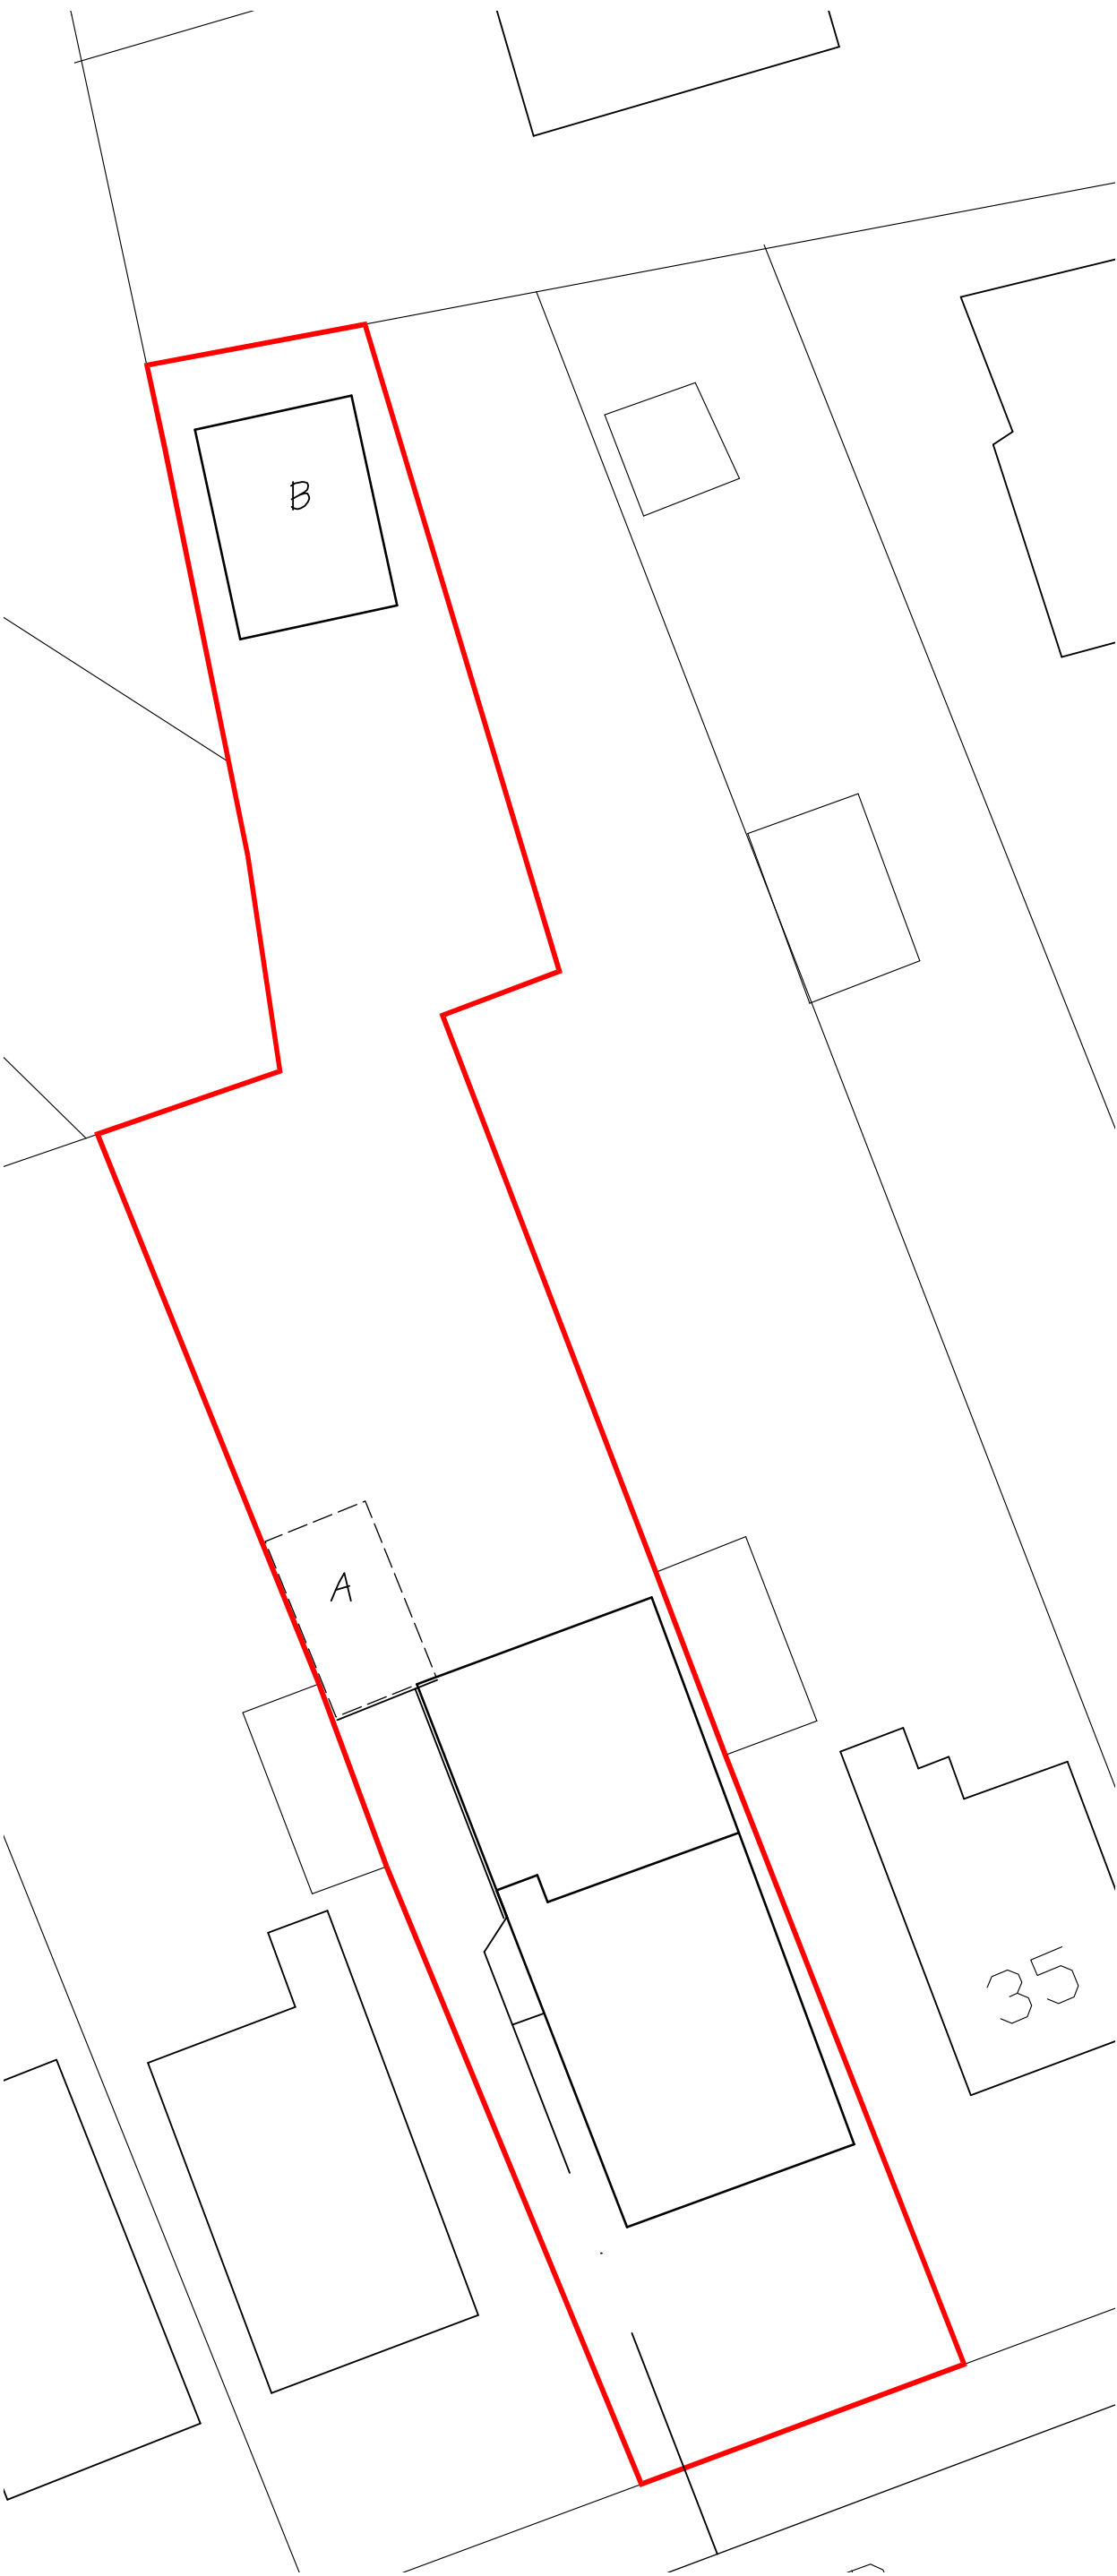

NO DIMENSIONS TO BE SCALED FROM THIS DRAWING

This drawing is issued for the sole and exclusive use of the named recipient. Distribution to any third party is on the strict understanding that no liability is accepted by Stuarth for any discrepancies, errors or omissions that may be present, and no guarantee is offered as to the accuracy of information shown.
© Crown Copyright 2007. All rights reserved. Licence number 100020449



Rev	Date	Description	By
#	#	#	sAh

Site area 603.2m2

Legend

A = Garage to be removed

B = Pre-fabricated timber Garden House

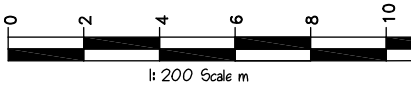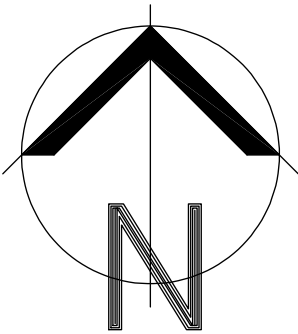

stuarth
Tel: 07948 382917 e:1stuarth@gmail.com

Project

Proposed Extension and Alterations
33, King Richard Road,
Hinckley

Client

Mr A Hutchinson

Drawing

Proposed Block Plan

Drg No: 03 2403_00 Rev #

Scale 1: 200 @A3 Date 18/09/24