

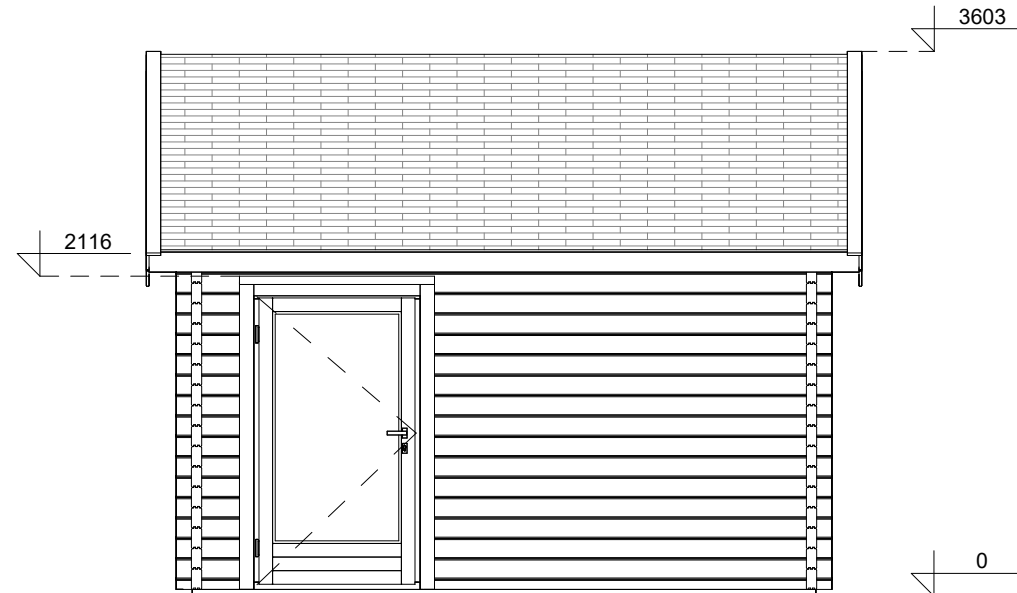


FRONT VIEW

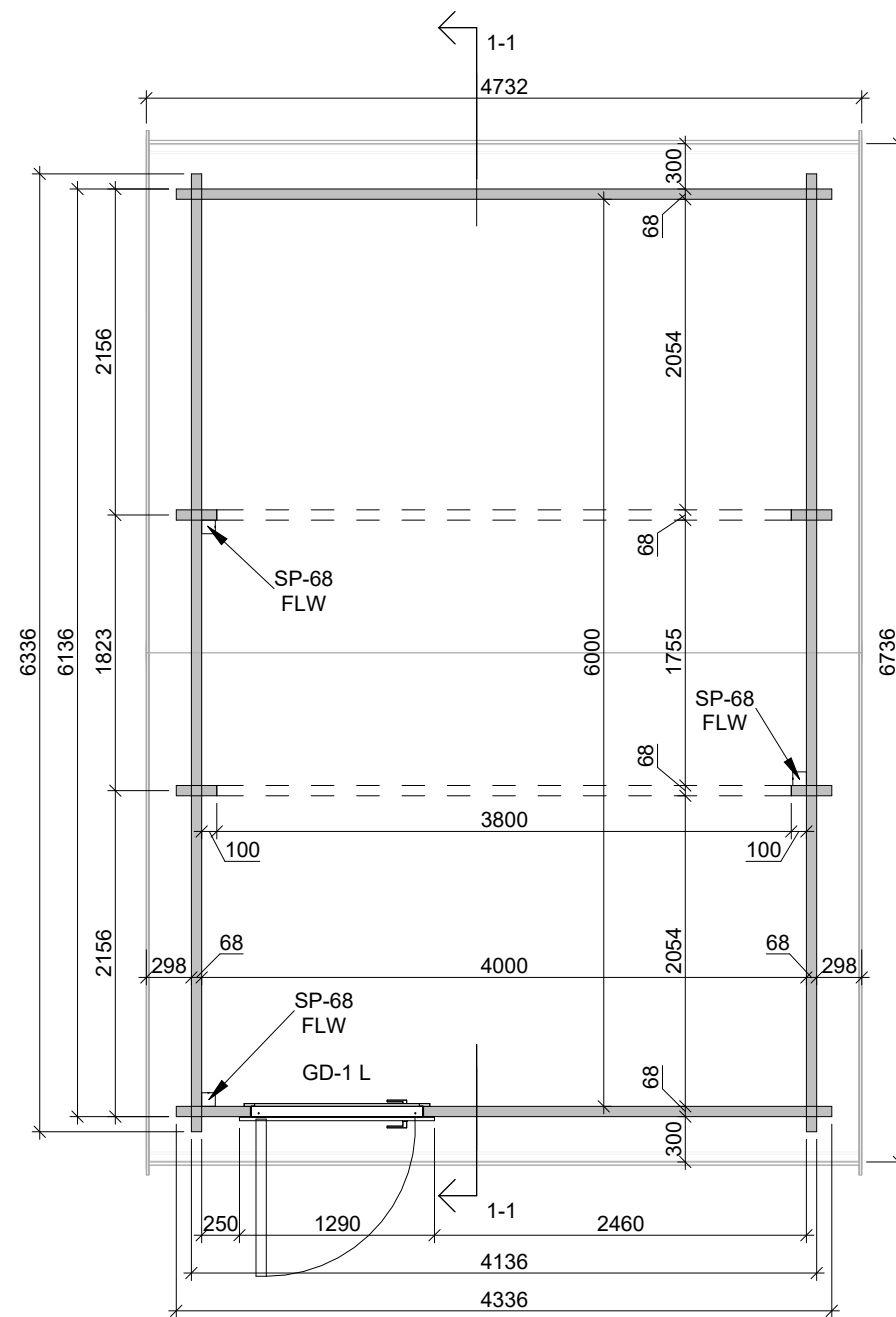


LEFT SIDE VIEW

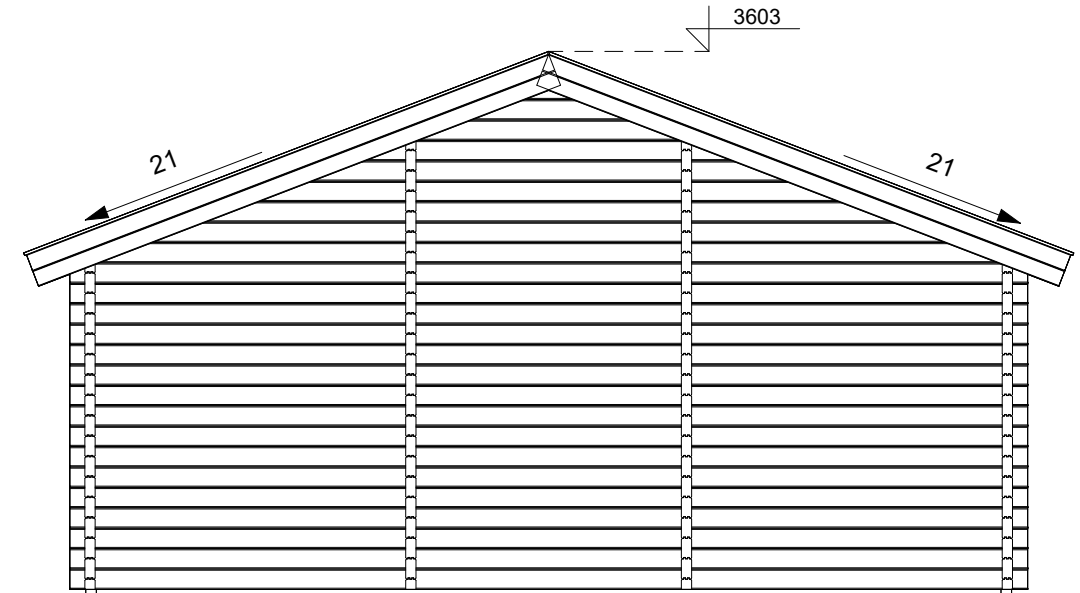


FLOOR PLAN

SECTION 1-1

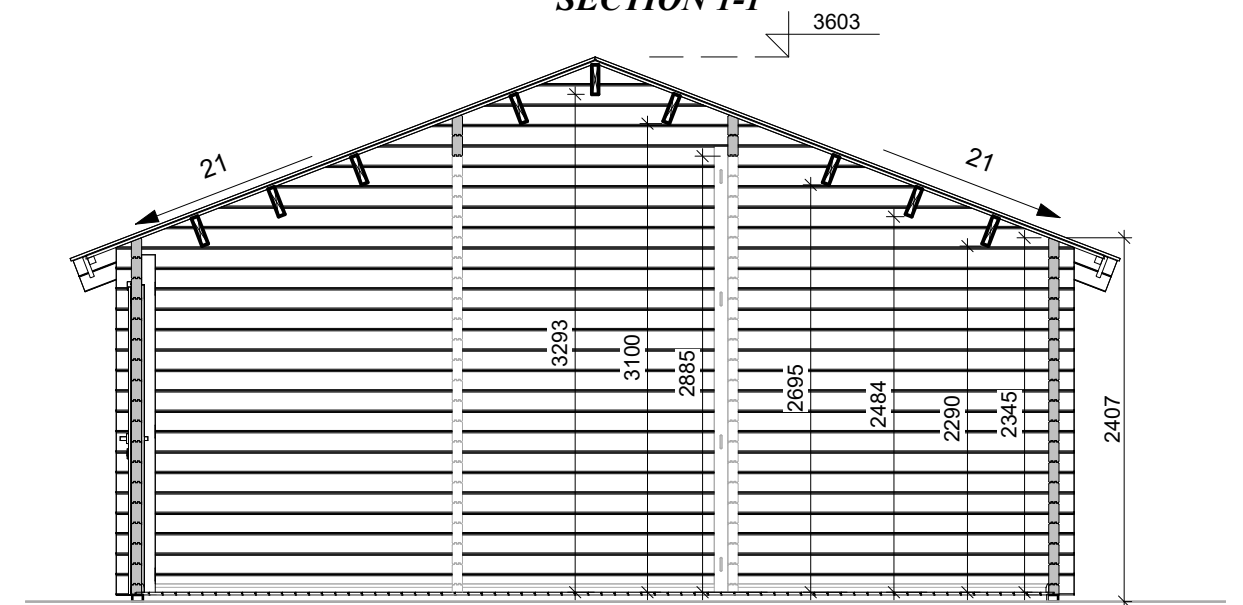


Project Nr. 267-05-24UK Chris Earley Friend Fred 634x434cm 68mm				
ARCHITECTURE DRAWINGS	Scale	Drawer	Sheet Nr.	Date
	1 : 50	RKK	AR - 1	13.05.2024 12:01:16


REAR VIEW

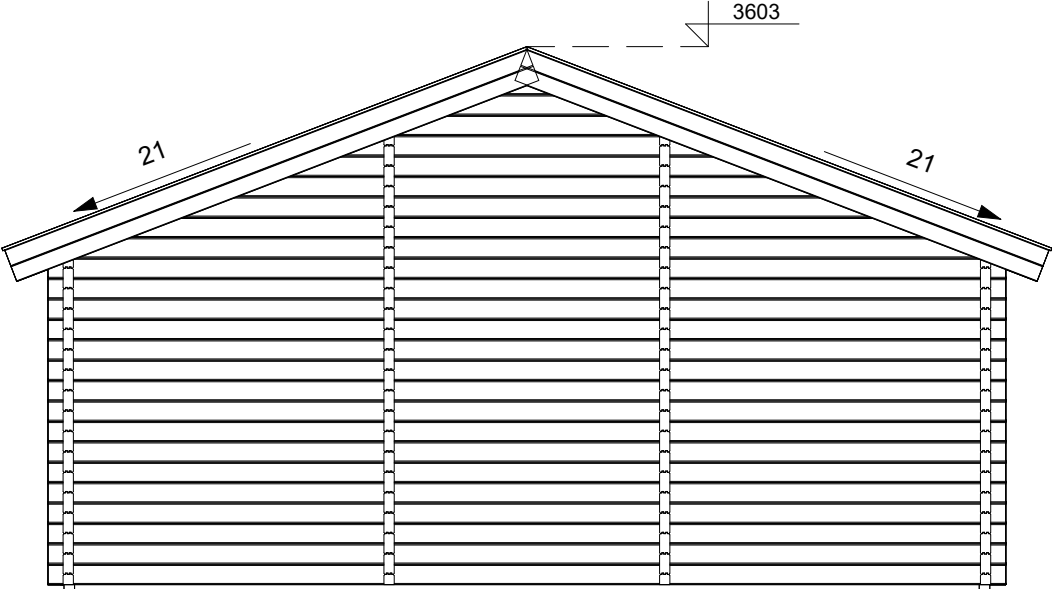

RIGHT SIDE VIEW

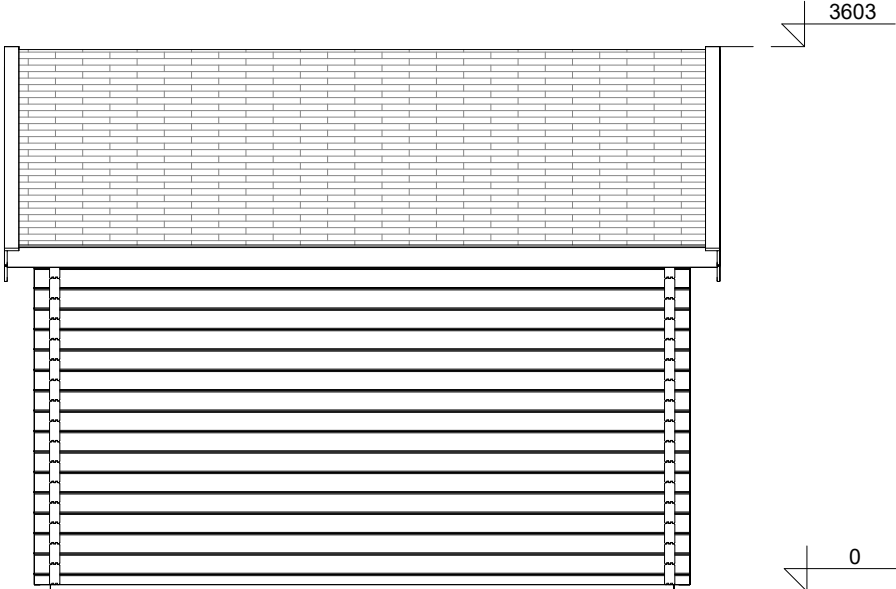


3D VIEW

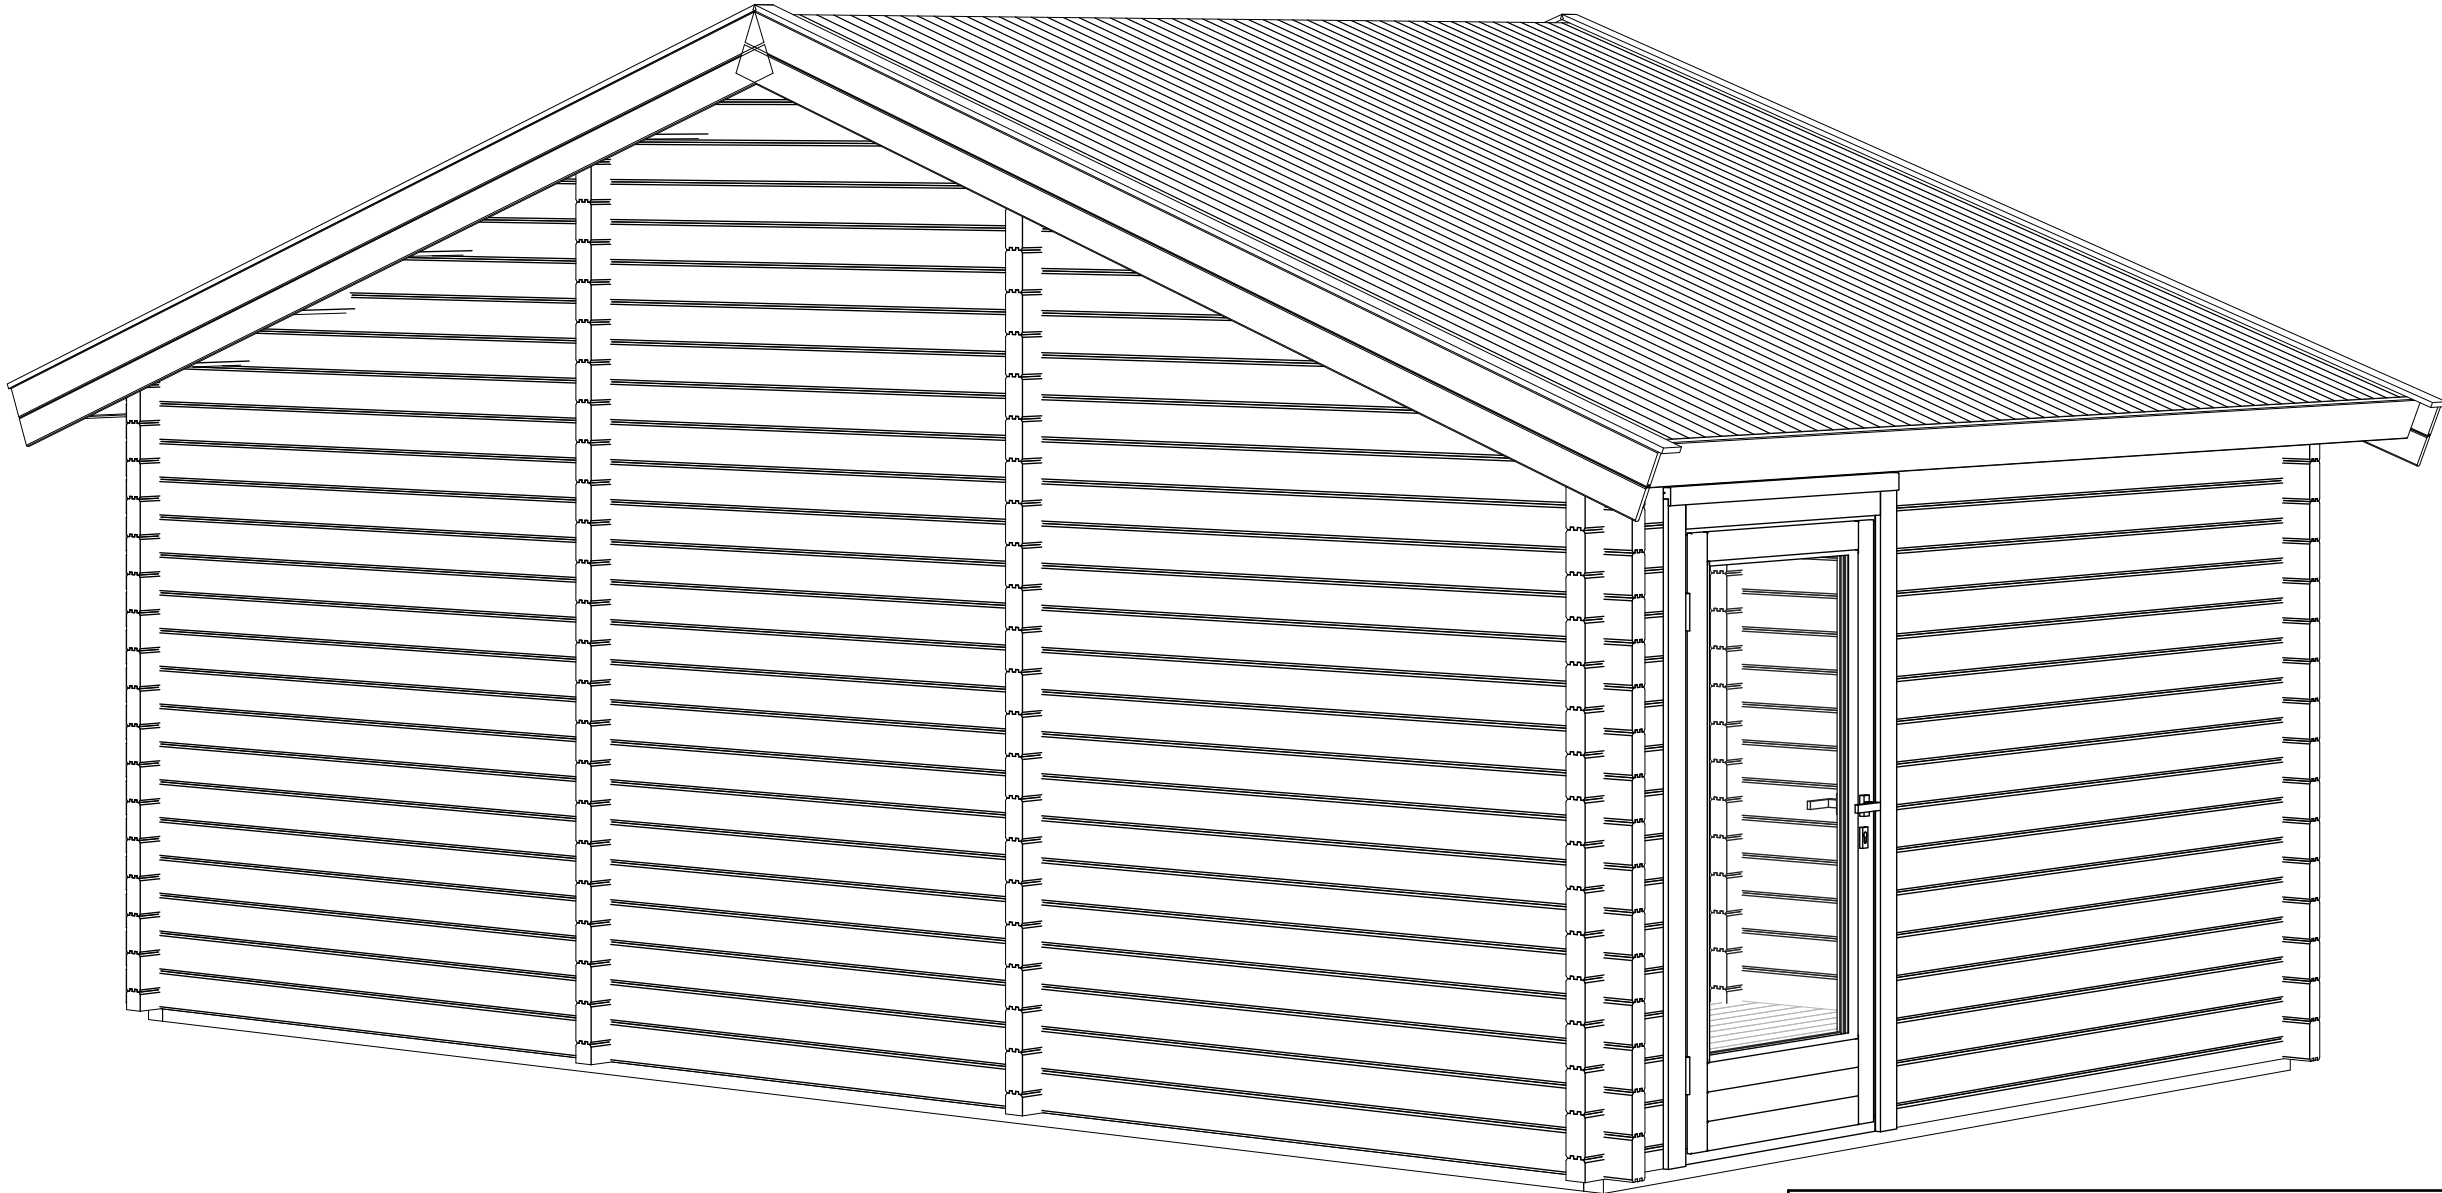

FLOOR SCHEDULE





Description	Area
Ground floor 18mm	24.0 m ²

Project Nr. 267-05-24UK Chris Earley Friend Fred 634x434cm 68mm				
ARCHITECTURE DRAWINGS	Scale	Drawer	Sheet Nr.	Date
	1 : 50	RKK	AR - 2	13.05.2024 12:01:18

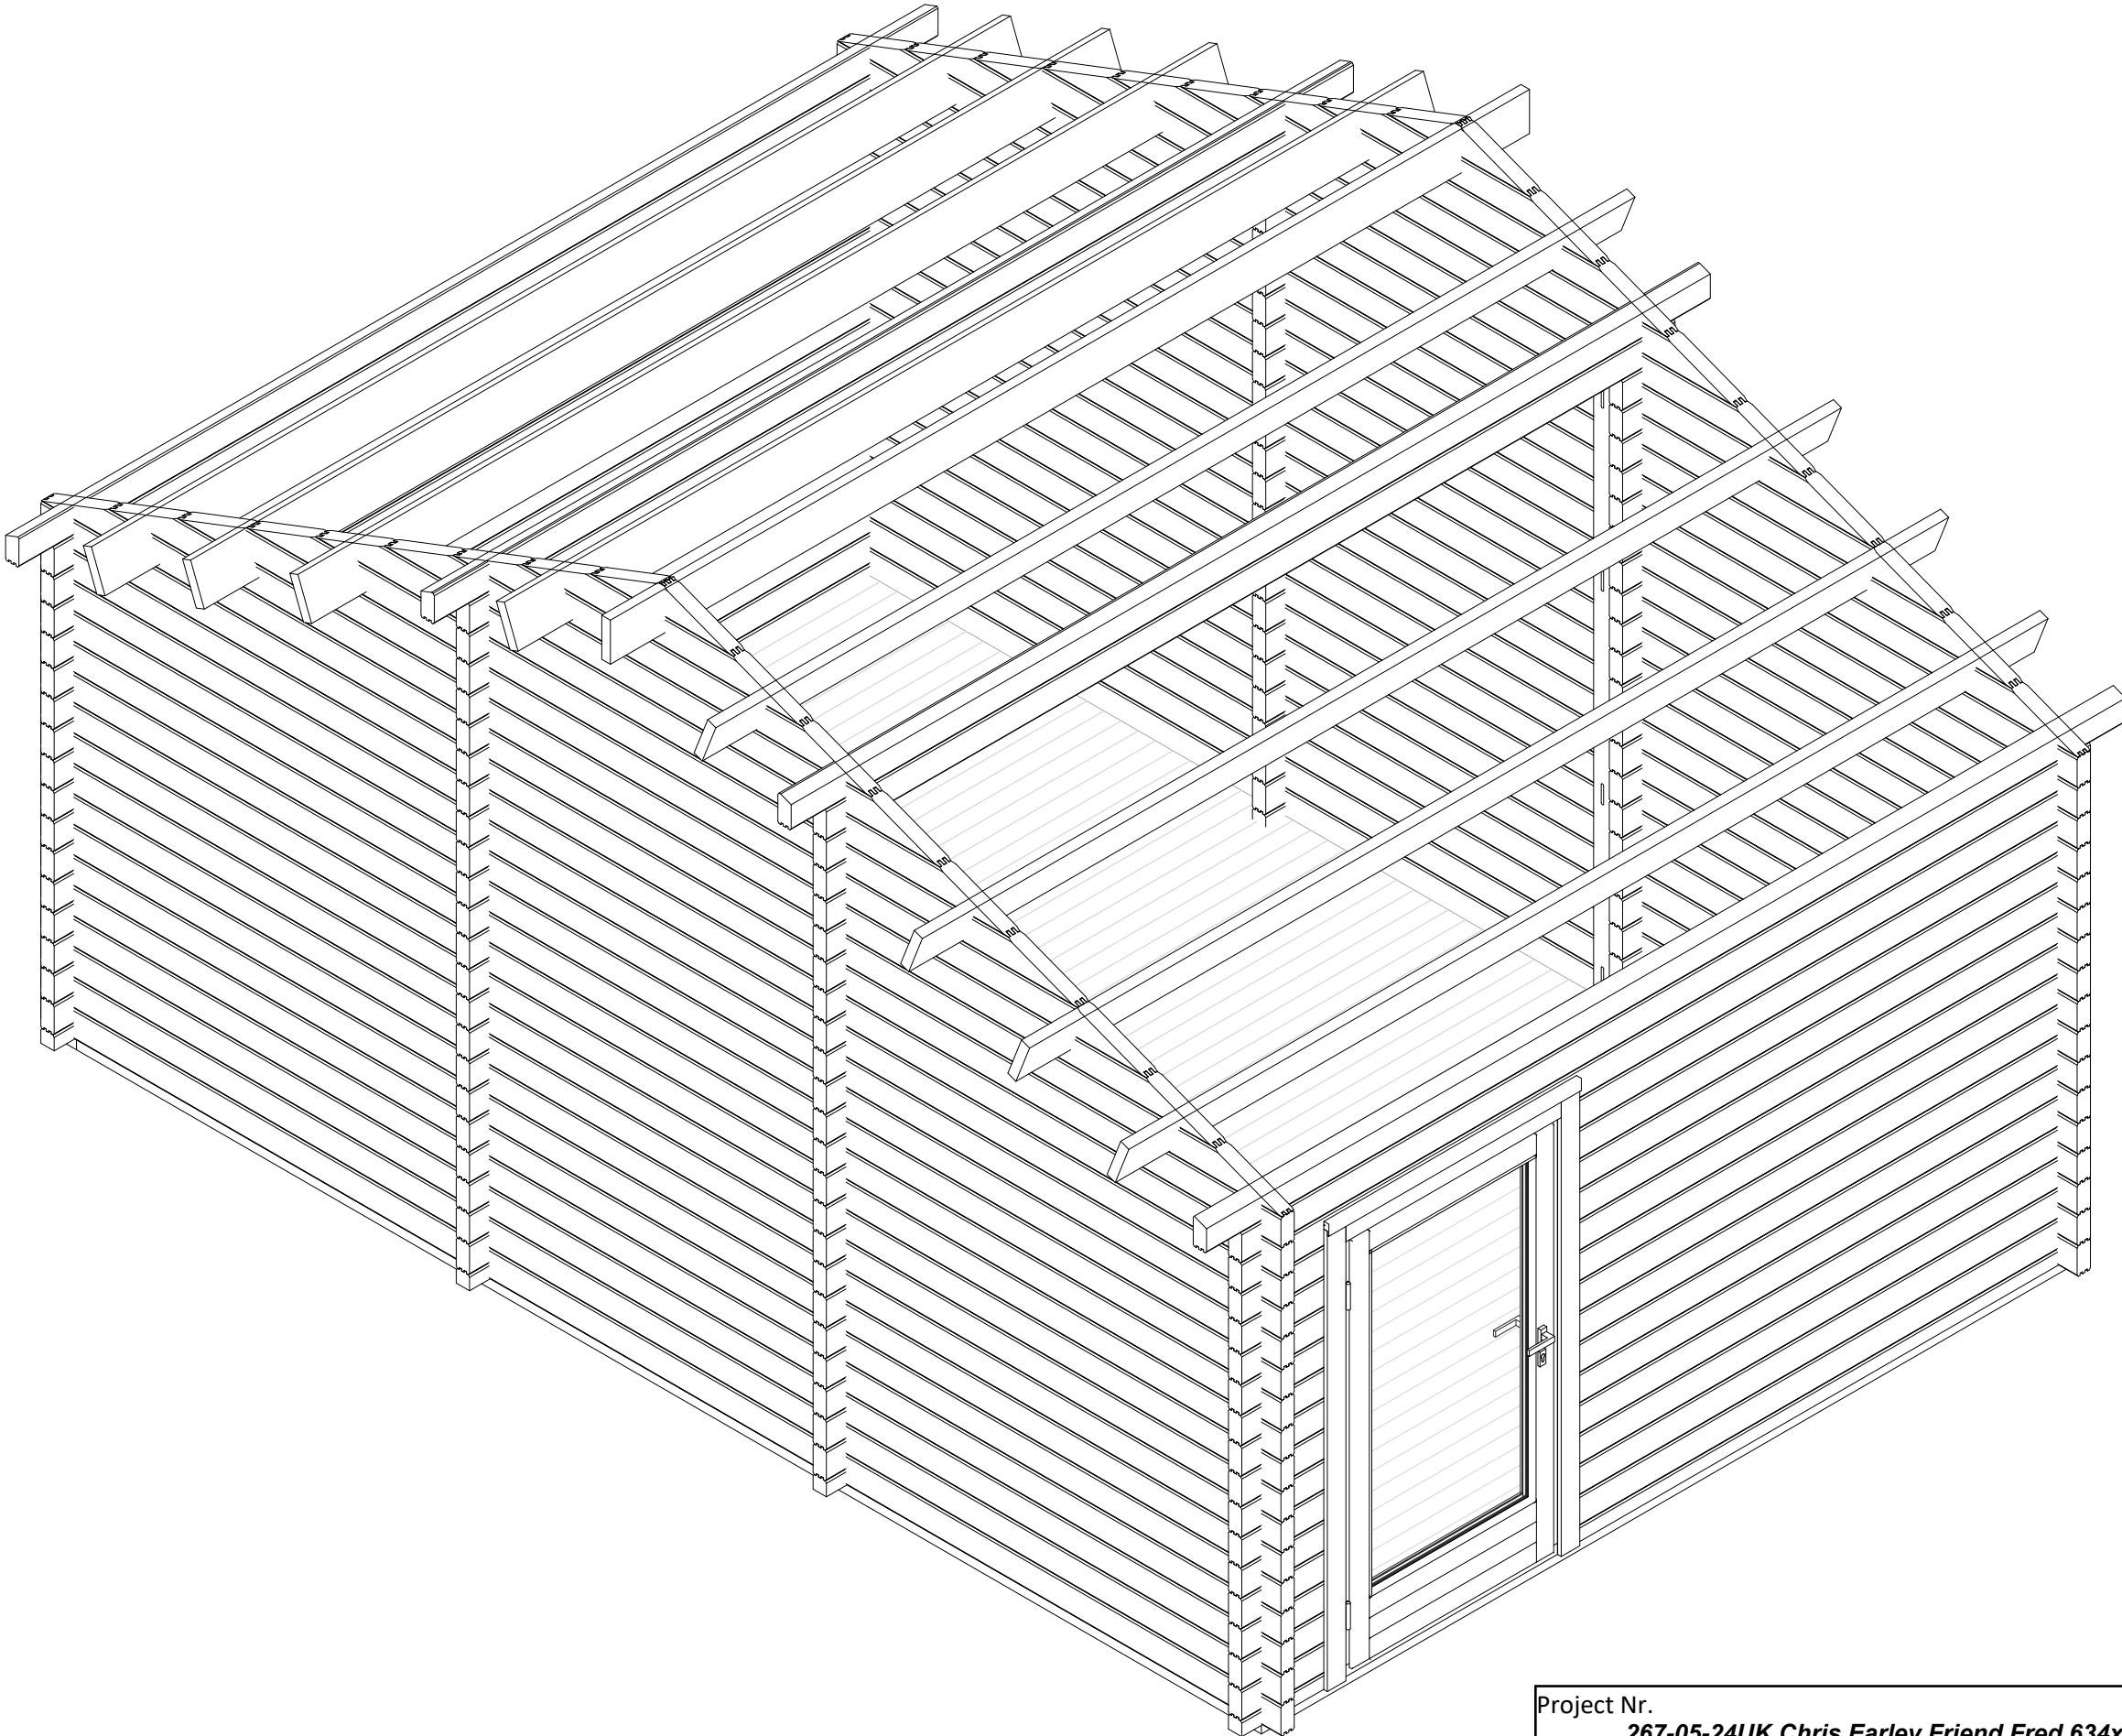


Project Nr. 267-05-24UK Chris Earley Friend Fred 634x434cm 68mm				
ARCHITECTURE DRAWINGS	Scale	Drawer	Sheet Nr.	Date
		RKK	AR - 3	13.05.2024 12:01:18

ROOF PART SPECIFICATION

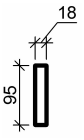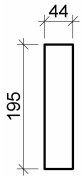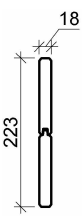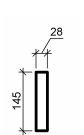Type Image	Keynote	Description
	CB 18x95	Cover board
	RB 18x88	Roof board 18mm
	RJ 44x195	Roof joist 44x195
	RS 44x44	Roof side board 44x44
	WB 18mm	Wind board 18mm
	WB 28x145mm	Wind board 28x145mm

FLOOR PART SPECIFICATION

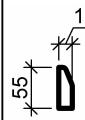Type Image	Keynote	Description
	BB 44x70	Base beam 44x70
	FB	Floor board 18mm
	FJ 44x44	Floor joist
	FS	Floor skirting

DOOR SCHEDULE

Keynote	Count
GD-1 L	1
1	

WINDOW SCHEDULE

Keynote	Count
---------	-------

ROOF SCHEDULE

Roof type	Area
Roof finish area	33.9 m ²
33.9 m ²	

FLOOR SCHEDULE

Description	Area
Ground floor 18mm	24.0 m ²

Project Nr. 267-05-24UK Chris Earley Friend Fred 634x434cm 68mm				
ARCHITECTURE DRAWINGS	Scale	Drawer	Sheet Nr.	Date
		RKK	AR - 4	13.05.2024 12:01:19