


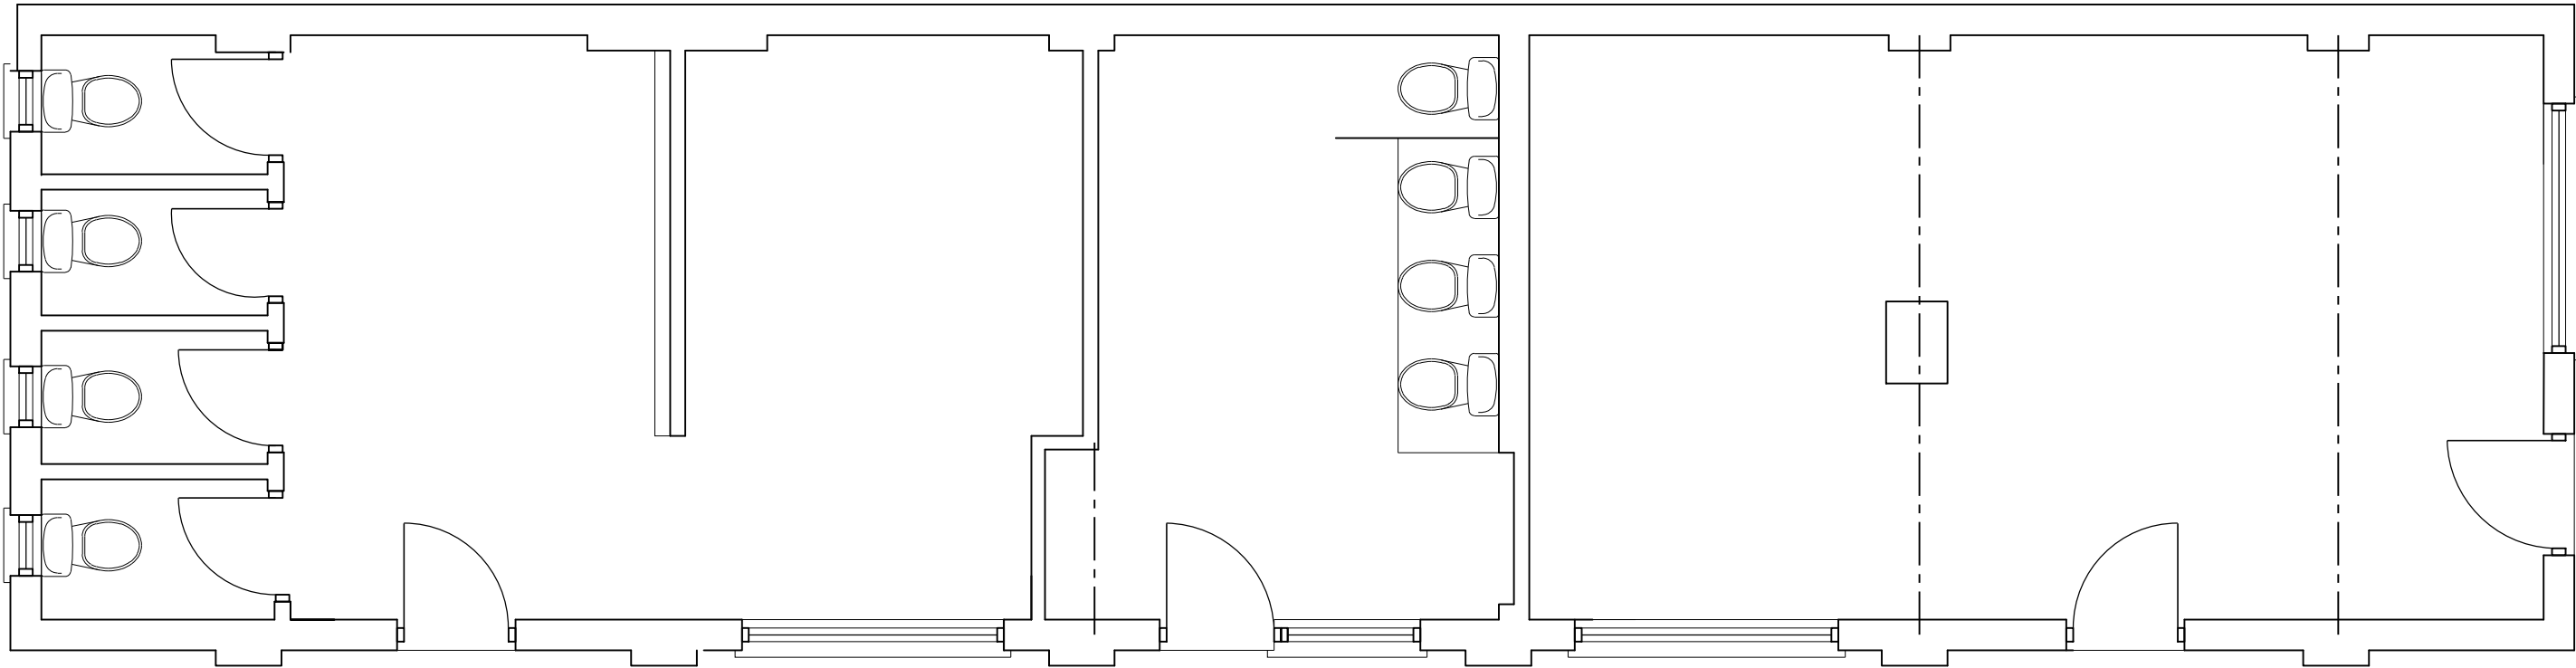

Plan scale 1/50

Alterations to Toilet Block
Dixie Grammar School
6 Station Road
Market Bosworth

Existing Plan

drg. no.	rev.	
H114(EX)01	.	
scale	date	© ref
as stated @ A3	June '24	mac / tmc

MAC
Design consultants

5 Geddington Close
Wigston
Leicester LE18 3QU
tel 07739663249
collins.knighton@btinternet.com