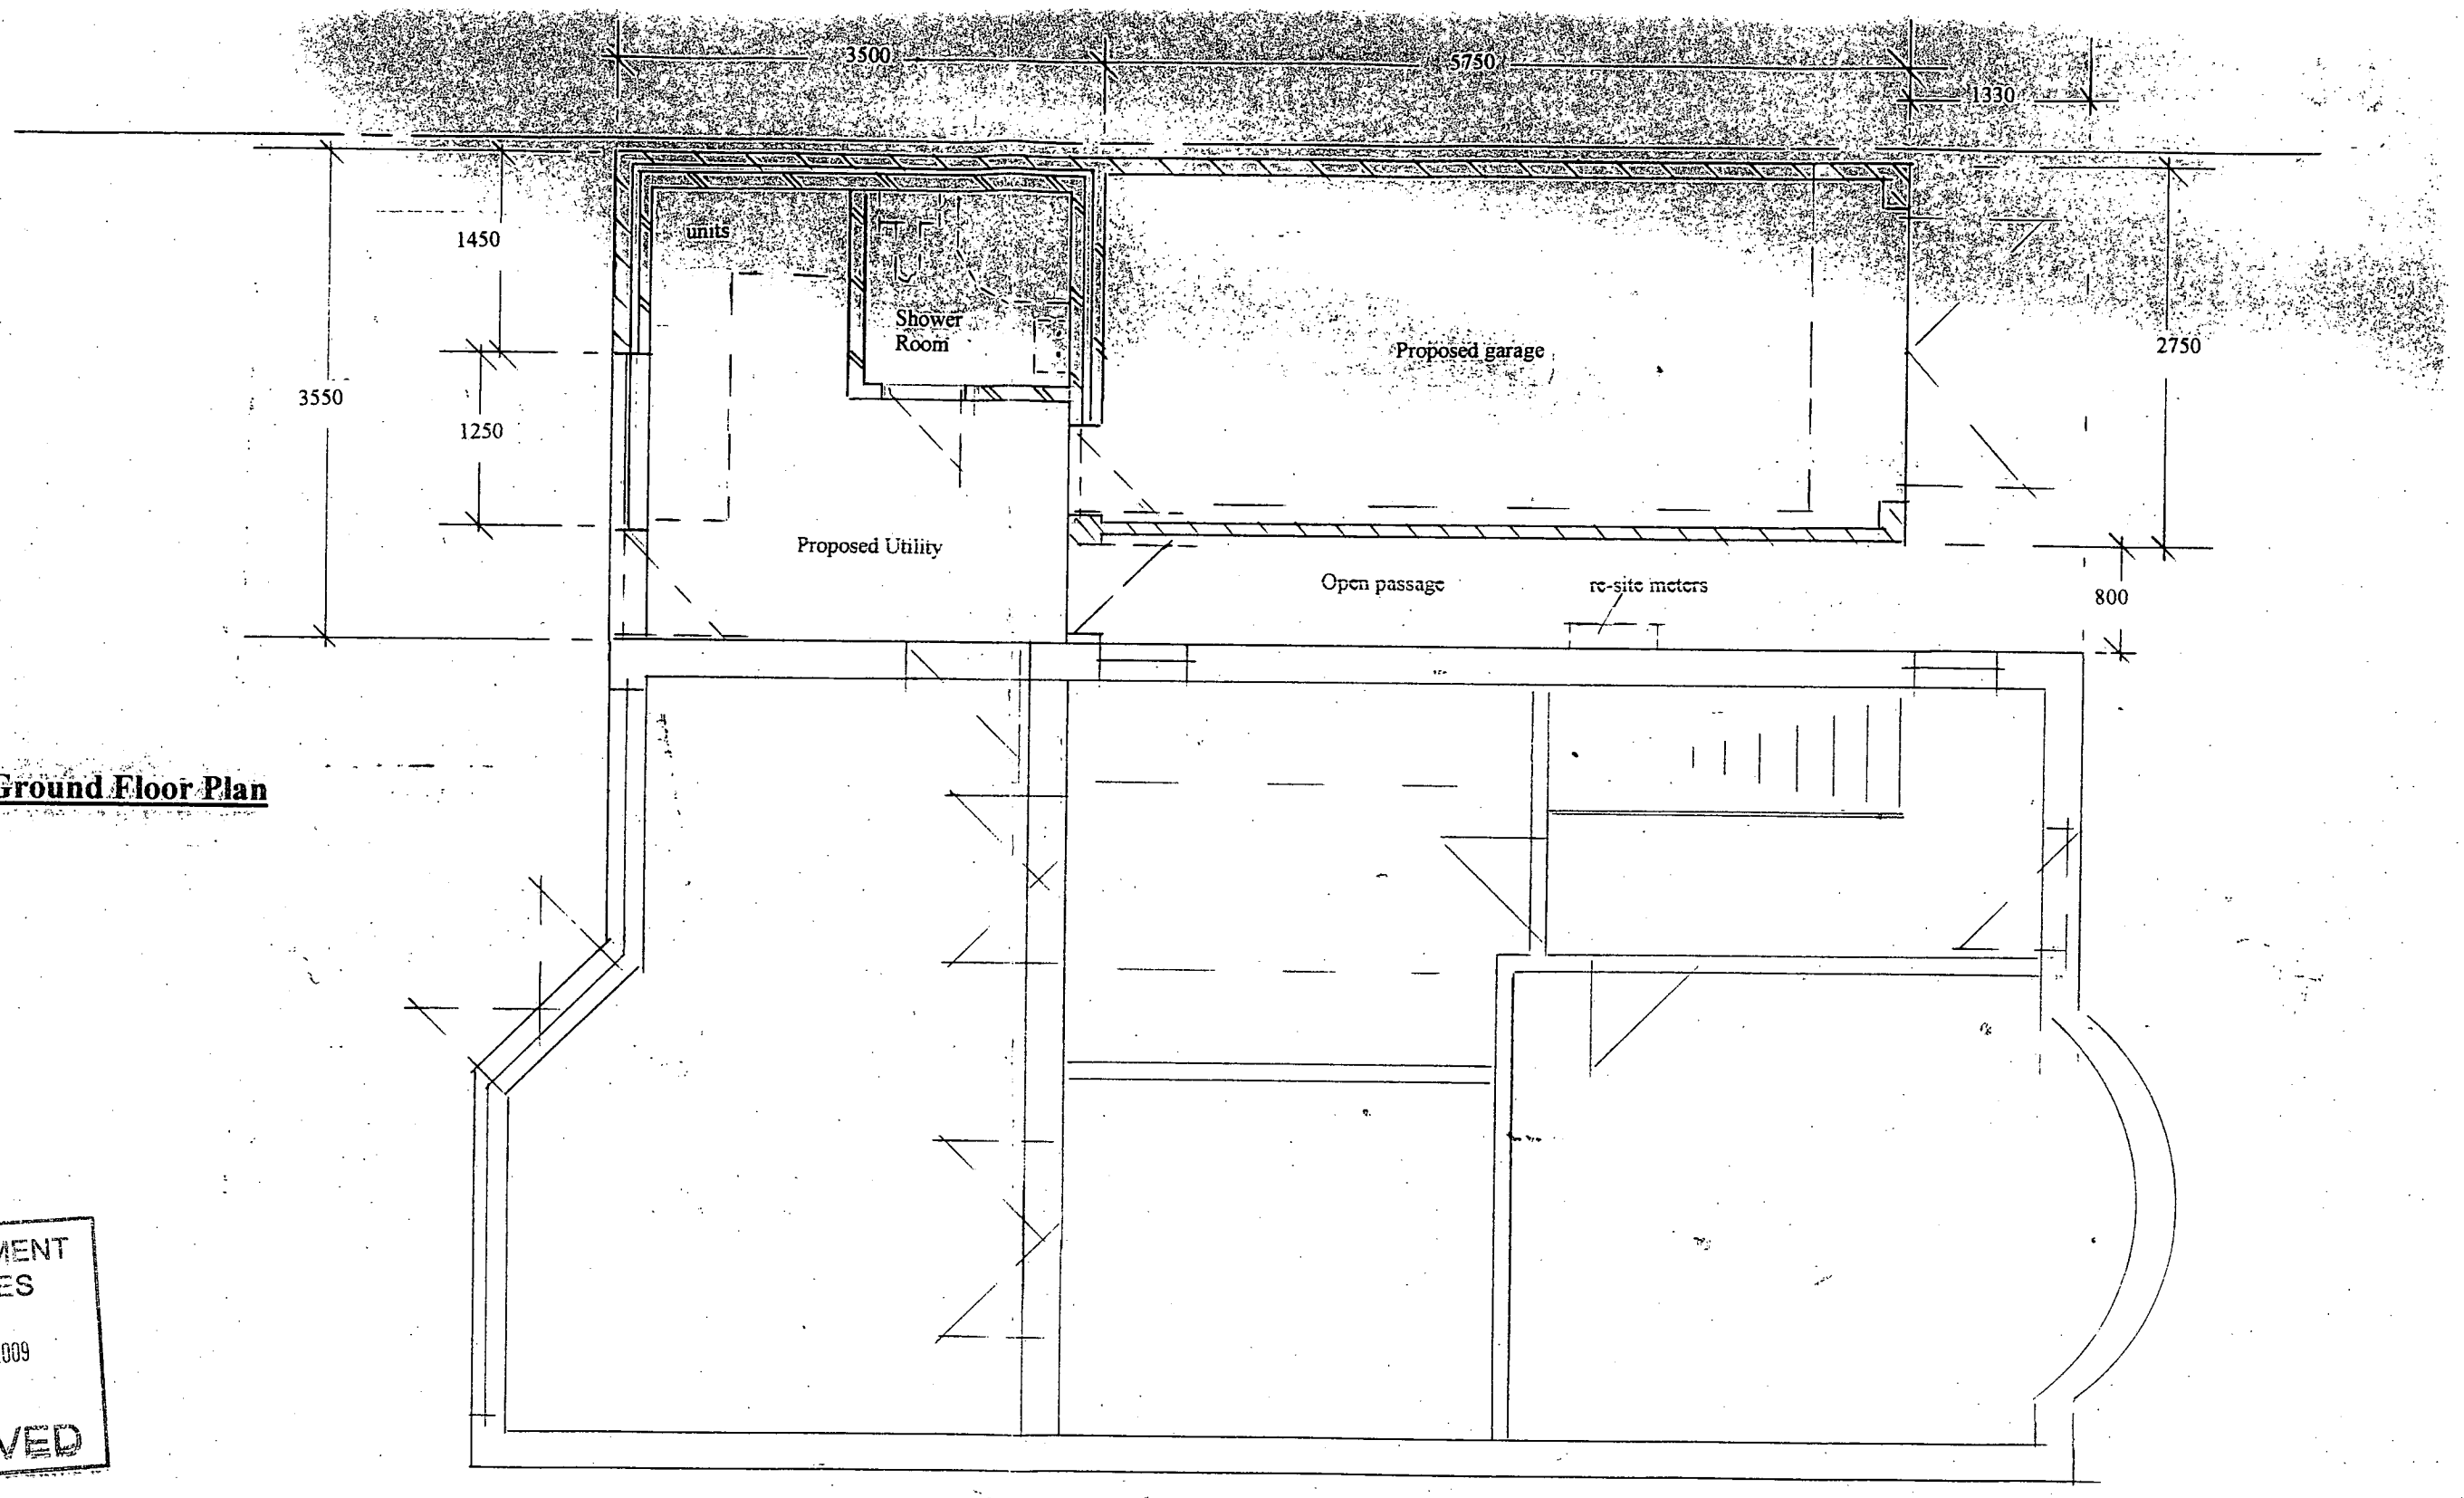

Proposed Ground Floor Plan

DEVELOPMENT SERVICES
- 7 AUG 2009
RECEIVED

1/100 0 10 20 30 40 1/50 0 1 2 1/500 0 10 20 Scale : 1/50	Drawn; 09/07/09 Drawing No: AD 091080 Project; Single storey side Extension Client; Mr & Mrs Bailey	Site Address; The Haven Butt Lane Close Hinckley LE10 1LF

Affordable Design Planning Services
Telephone - Local calls on; 0115 822 4876
Mobile calls on; 07816 246 084
Email; mcball@btinternet.com
Church View Design Studio
134a Main Street
Asfordby
Leicestershire. Le 14 3 sa

It is the Responsibility of the client to check that;
- ✓ The plan does not contravene or affect covenants or encroach any boundaries
- ✓ Issues relating to the party wall act are implemented at the relevant stages
- ✓ Matters relating to land Title.

Do not scale from this drawing; No copies without approval, copyright remains the property of ADP Services.
Drawings are not to be used for quotations until the relevant approvals have been granted.