

Proposed Front Elevation

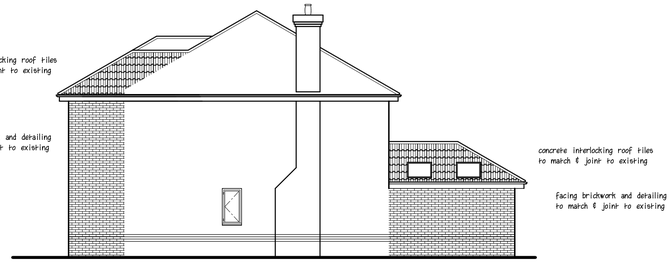

Proposed Side Elevation



Proposed Rear Elevation

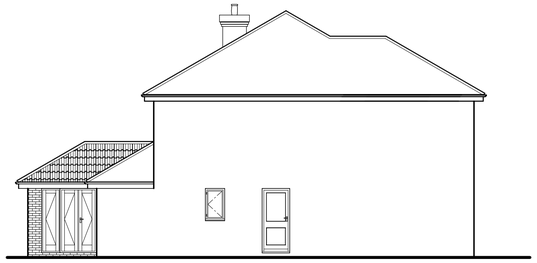

Proposed Side Elevation

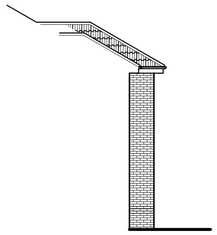

Proposed Side Elevation of Front Extension

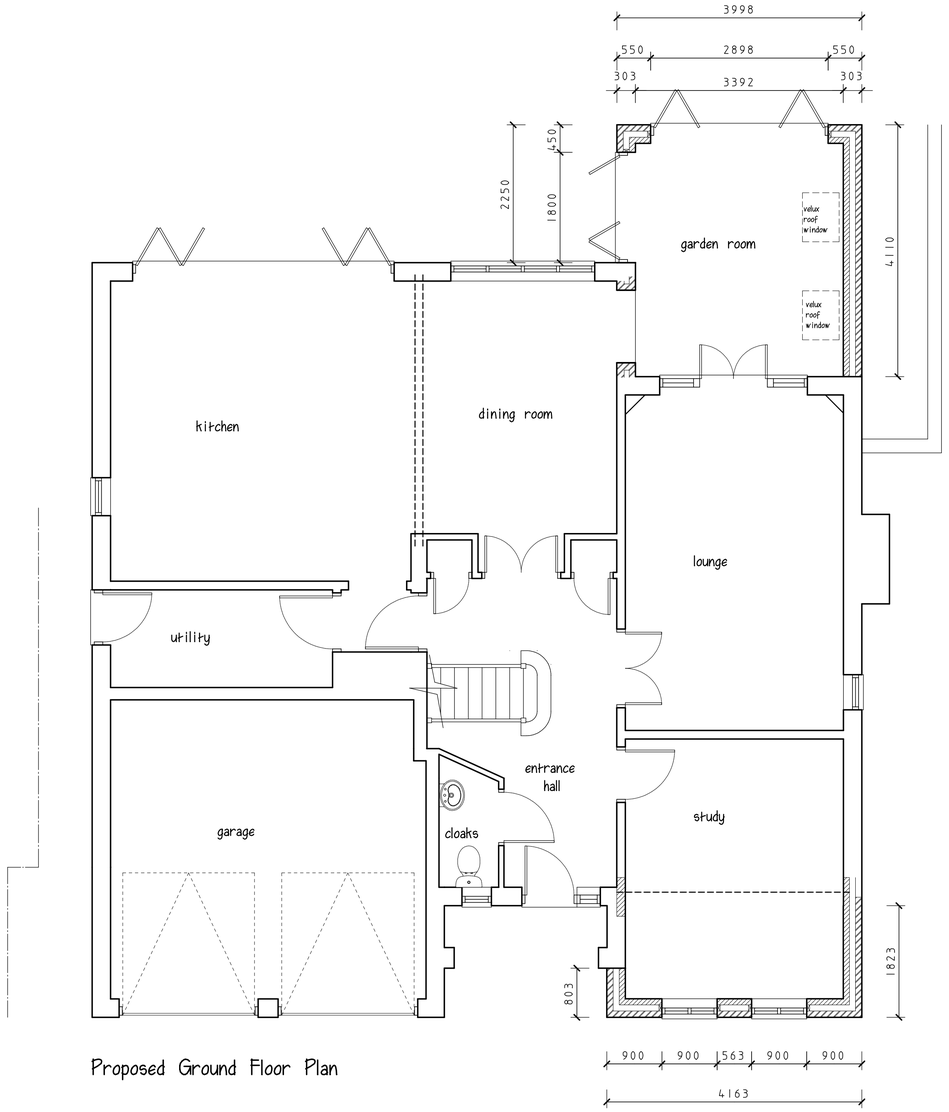

Proposed Ground Floor Plan

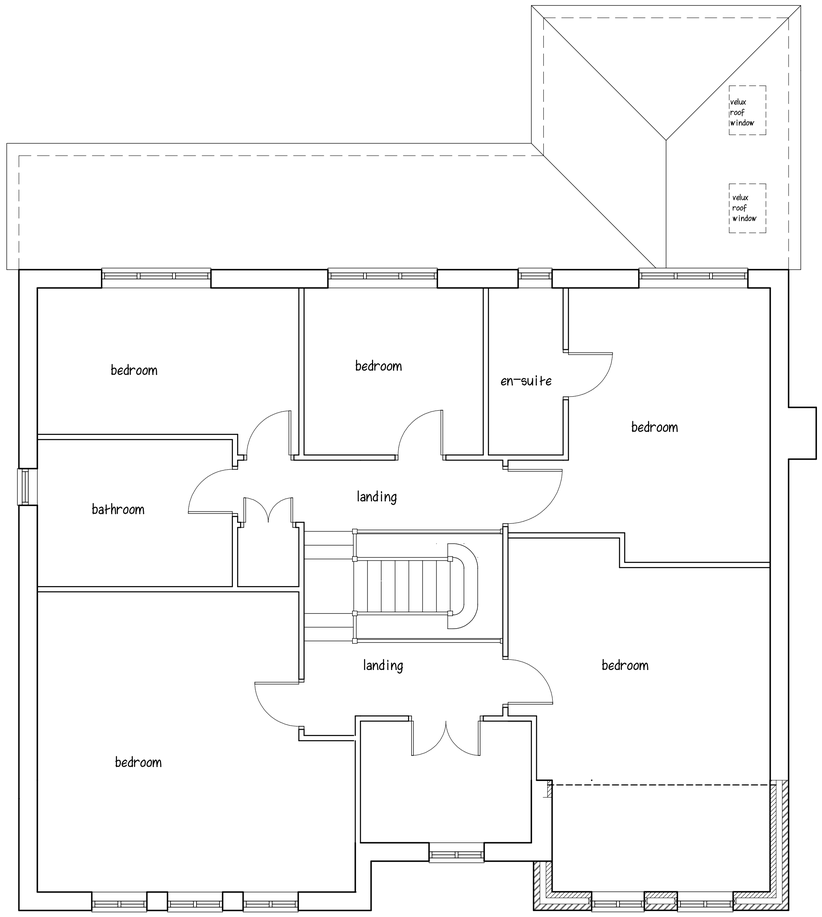

Proposed First Floor Plan

Philip Baumber
Architectural Limited
50, Radmore Road, Hinckley
Leicestershire, LE10 0RQ
tel. 01455 612790 fax. 01455 459382
e.mail. philip.baumber1955@btinternet.com

Project : Proposed Extensions and Alterations at 14, Troon Way, Burbage, Hinckley, LE10 2GX for Mr. & Mrs. B. Lear	Scale : 1:50 & 1:100 @ A1
	Date : July 2011
	Drawn: PCB
	Job No. 1057
Drg. Title : Proposed Plans & Elevations	Drg. No. 02
	Rev. A