



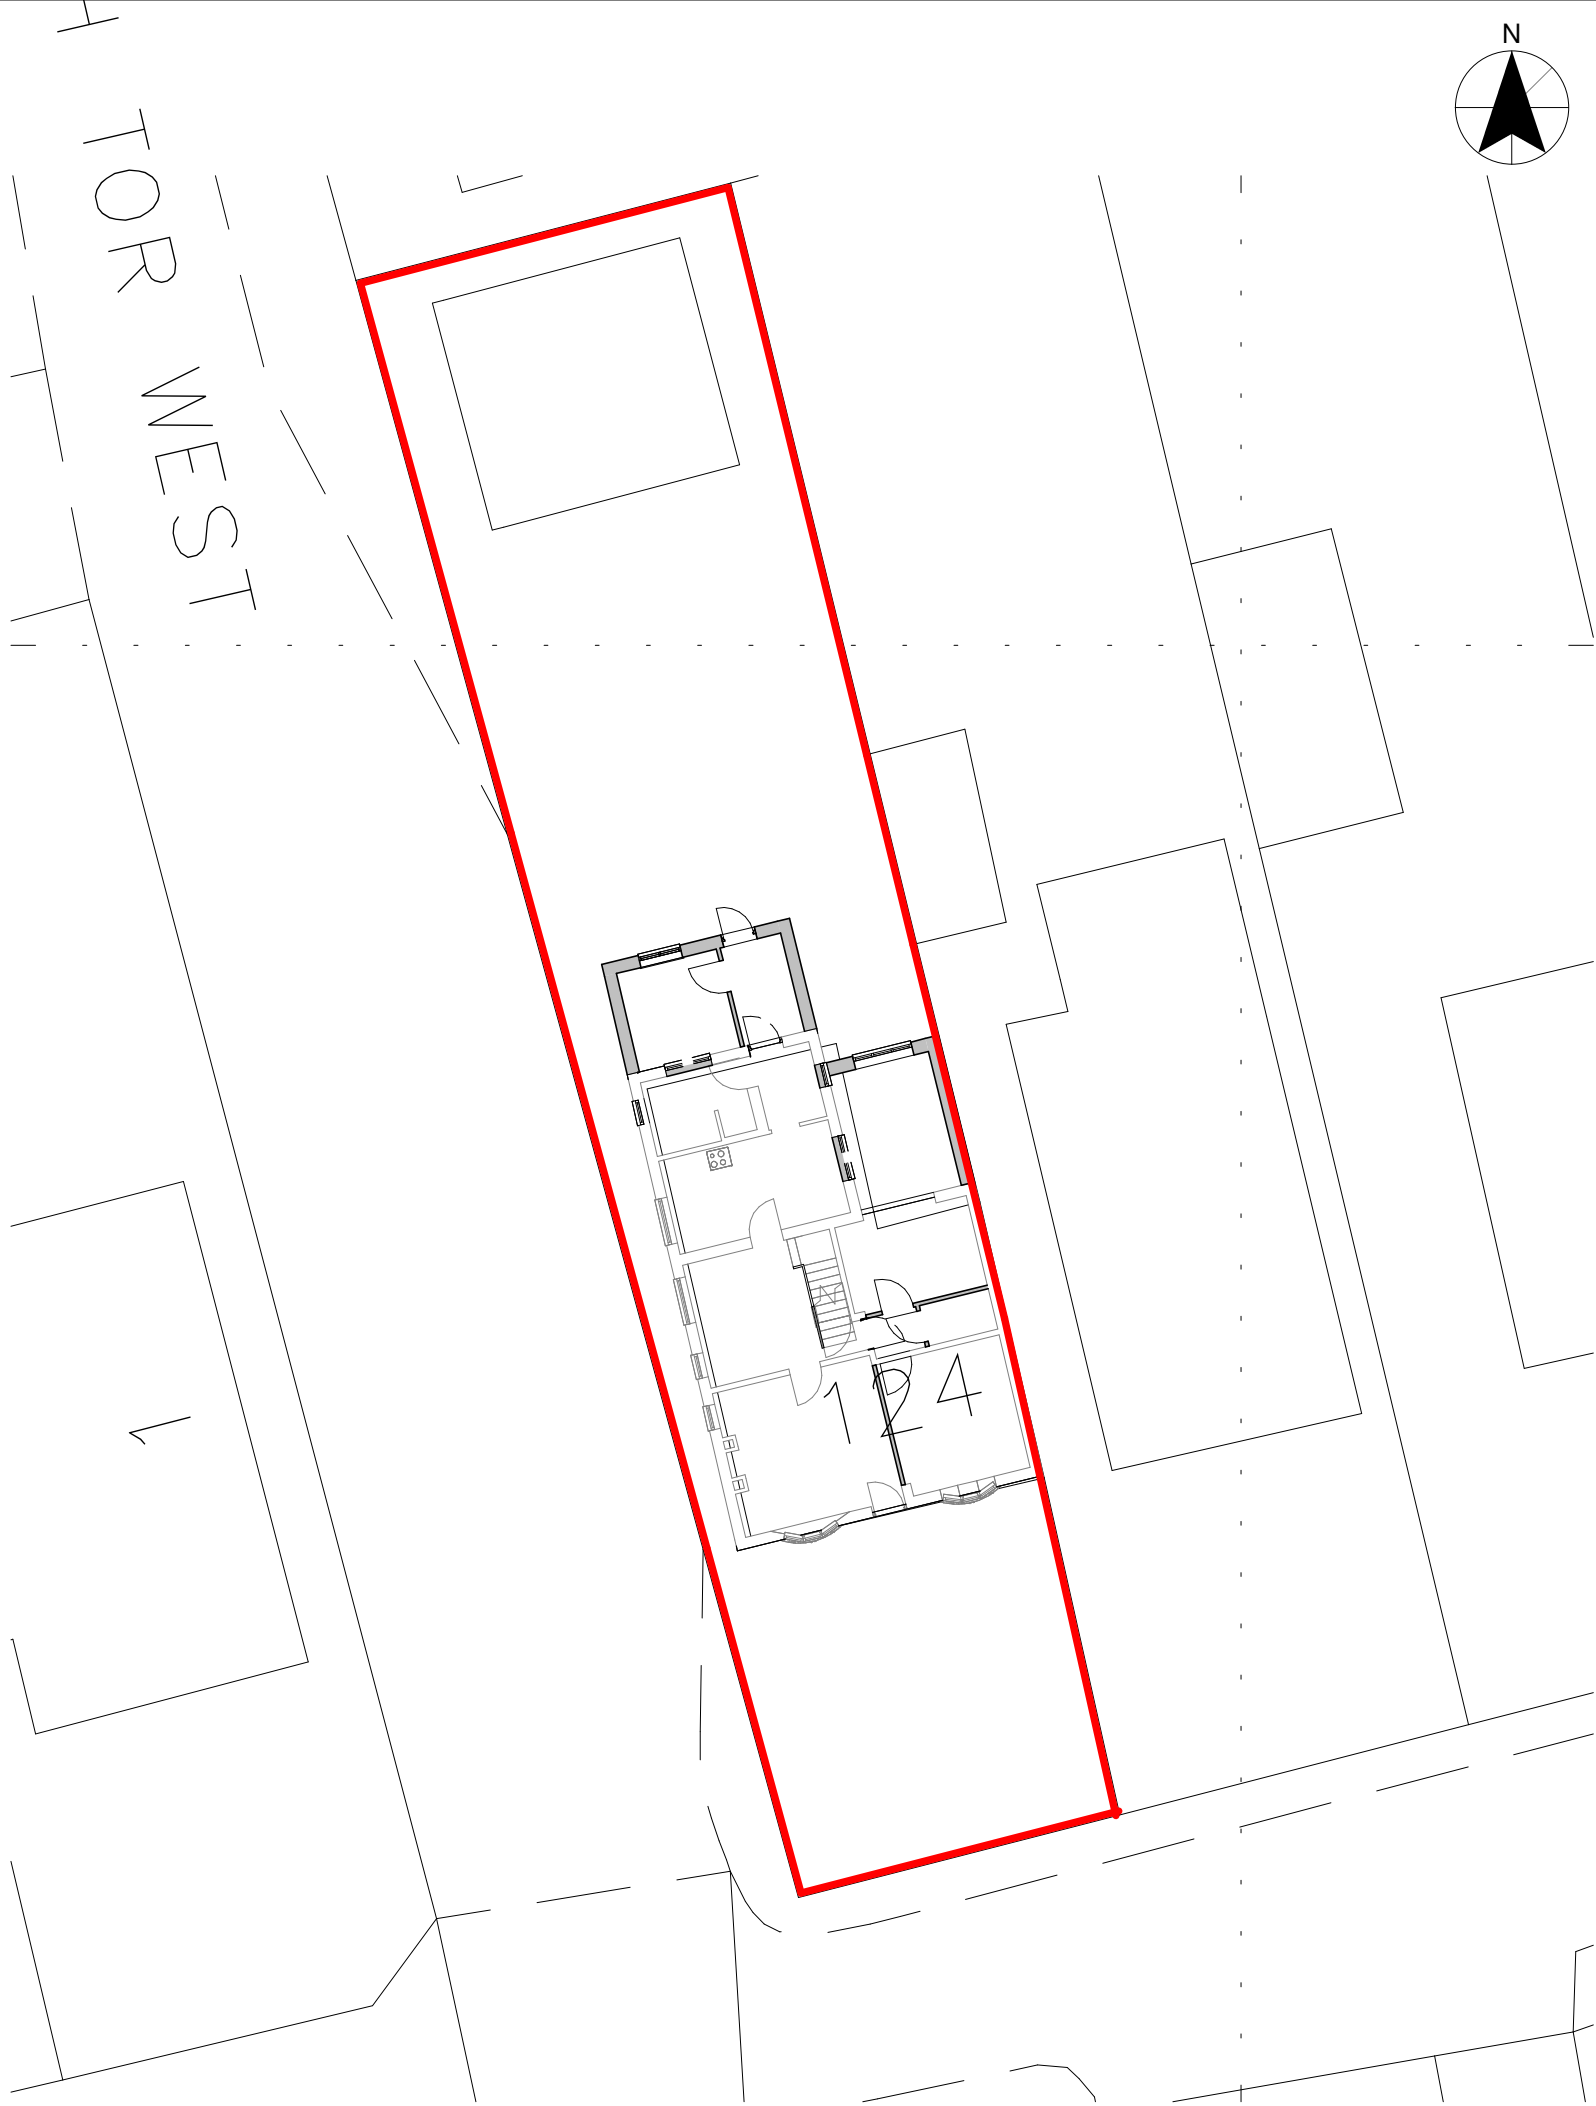

Block Plan
Scale = 1:200

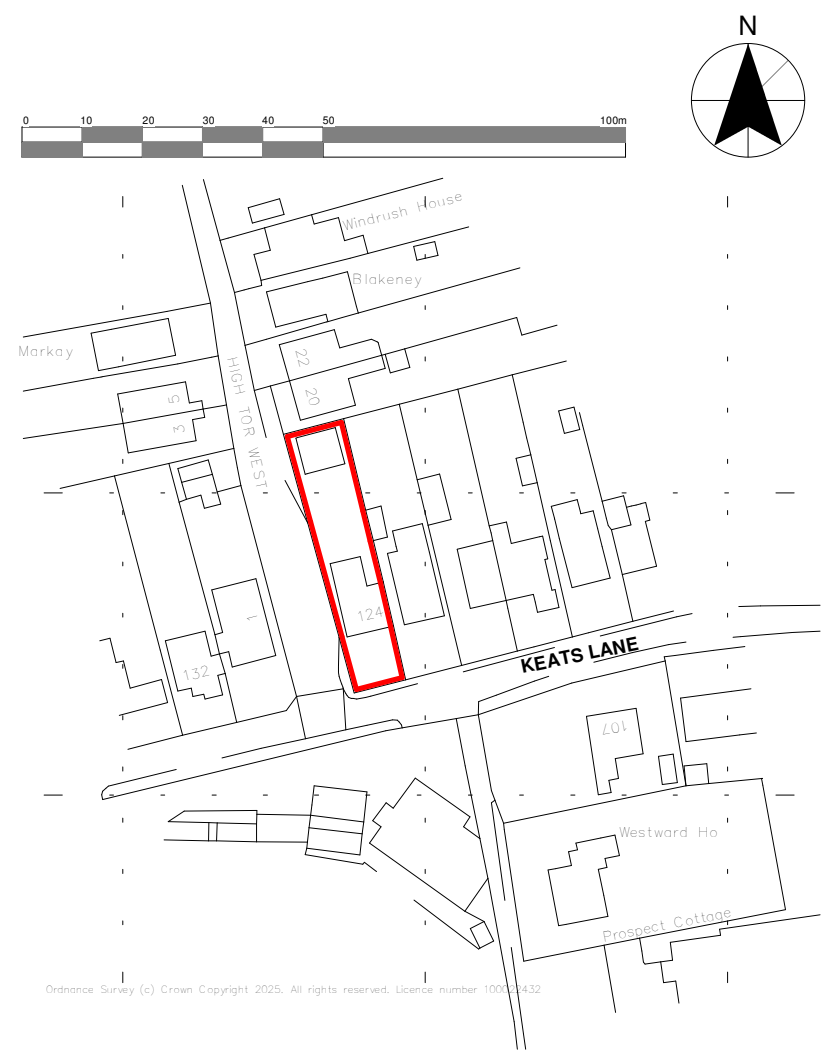

Location Plan
Scale = 1:1250

Client Mr & Mrs Ford				HAYWARD architects	
Project Extensions & Alterations, Keats Lane, Earl Shilton	Scale 1:200 & 1:1250	Sheet A3	Job No. 24/53		
Drawing Location & Block Plans	Date 02/2025	Author SS	Checked by ---	Drawing No. 07A	Client Address 19 Station Road Hinckley Leicestershire LE10 1AW
THE COPYRIGHT OF THIS DRAWING IS VESTED IN HAYWARD ARCHITECTS LTD. REPRODUCTION IN ANY FORM, EITHER IN WHOLE OR IN PART IS FORBIDDEN WITHOUT THE PRIOR WRITTEN PERMISSION OF THE COPYRIGHT HOLDER. DO NOT SCALE FROM DRAWING AND ONLY FIGURED DIMENSIONS ARE TO BE USED.					Contact Tel: 01455 635 665 www.haywardarchitects.co.uk
Drawing Status Planning Stage					