

Drawing 03

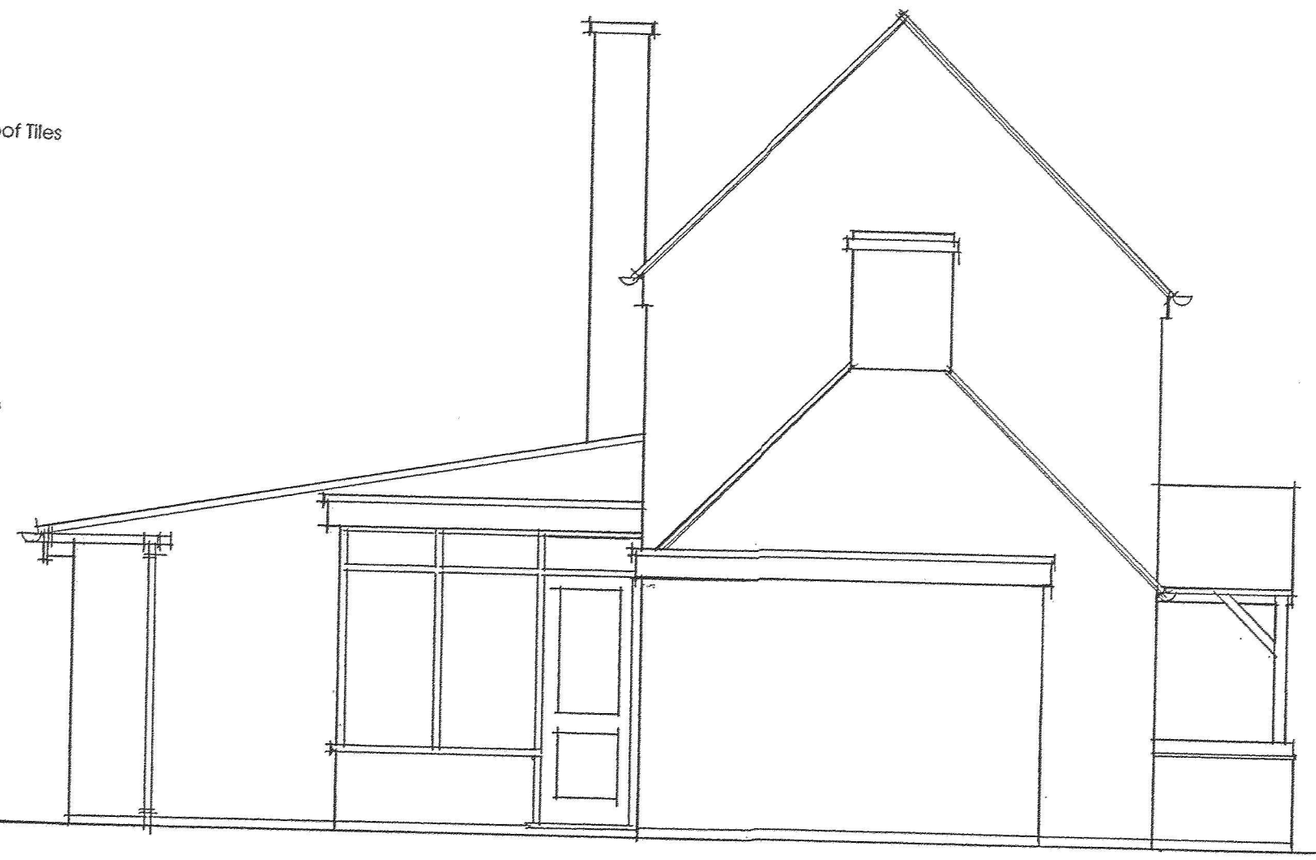


Front

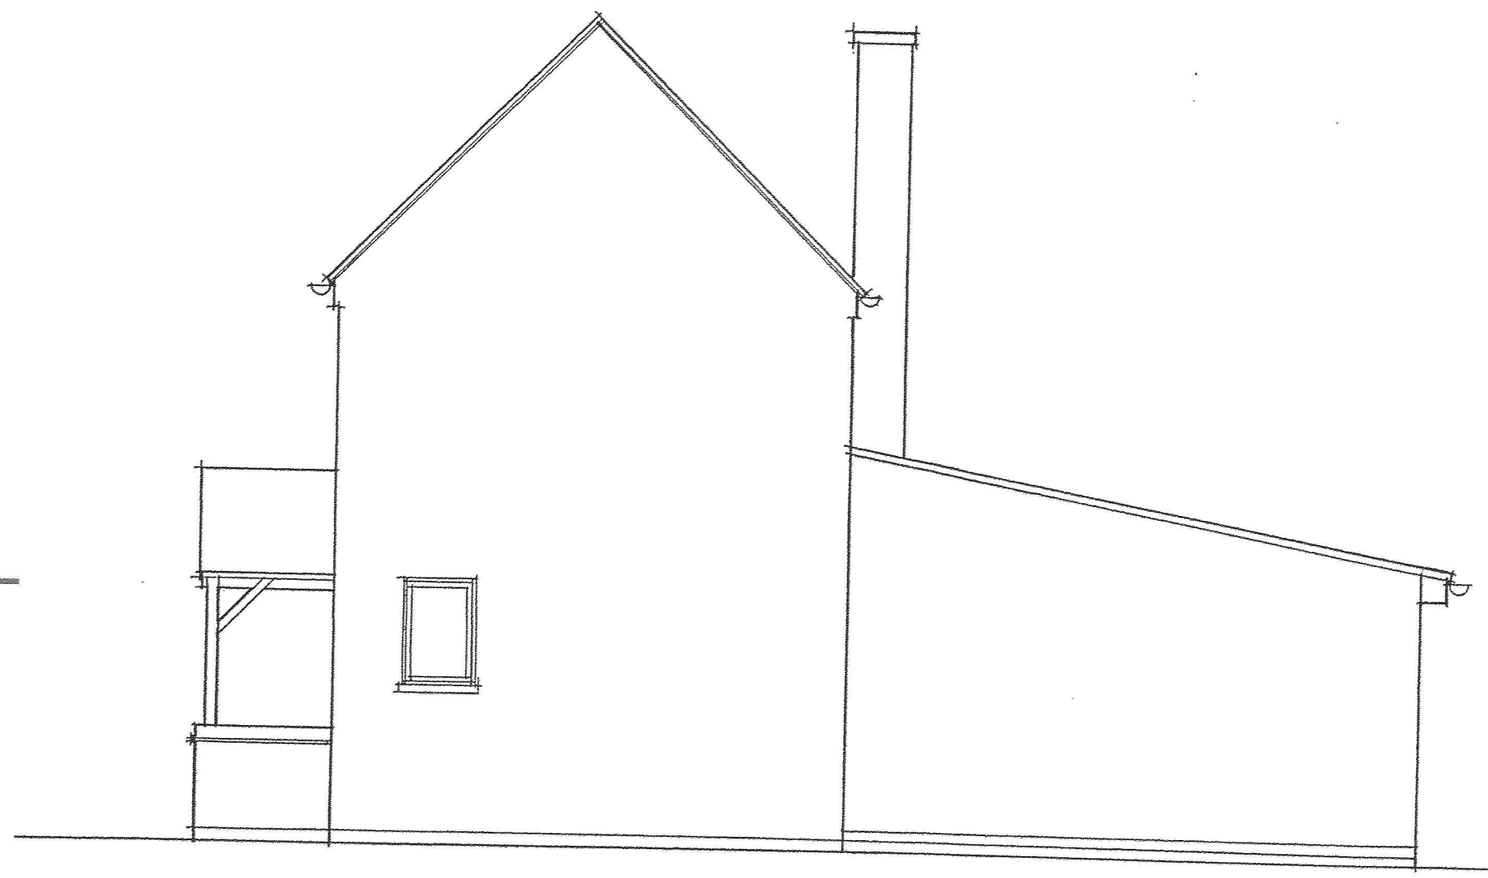

Side



Side

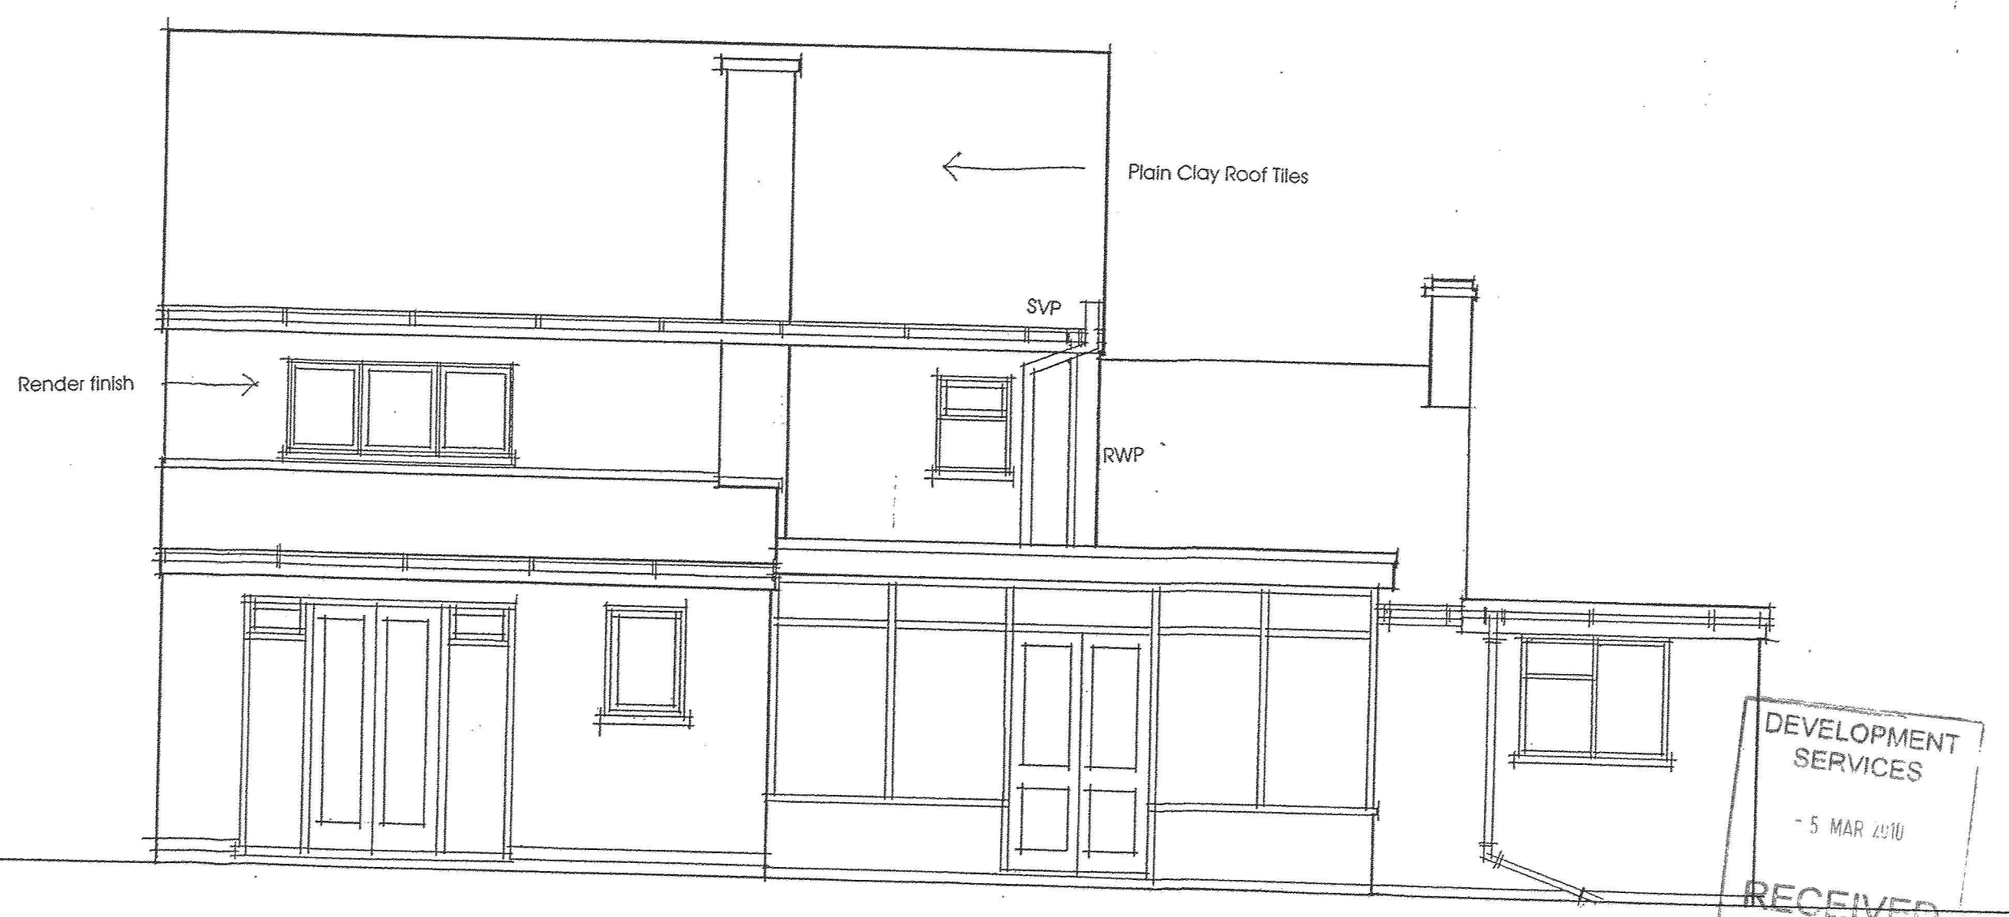

Rear

DEVELOPMENT SERVICES
- 5 MAR 2010
RECEIVED

Existing Elevations

Proposed 2no Storey Extension,20 Kennel Lane,Witherley

Scales: 1:50, 1:500, 1:1250

December 2009