

Drawing 02



Front

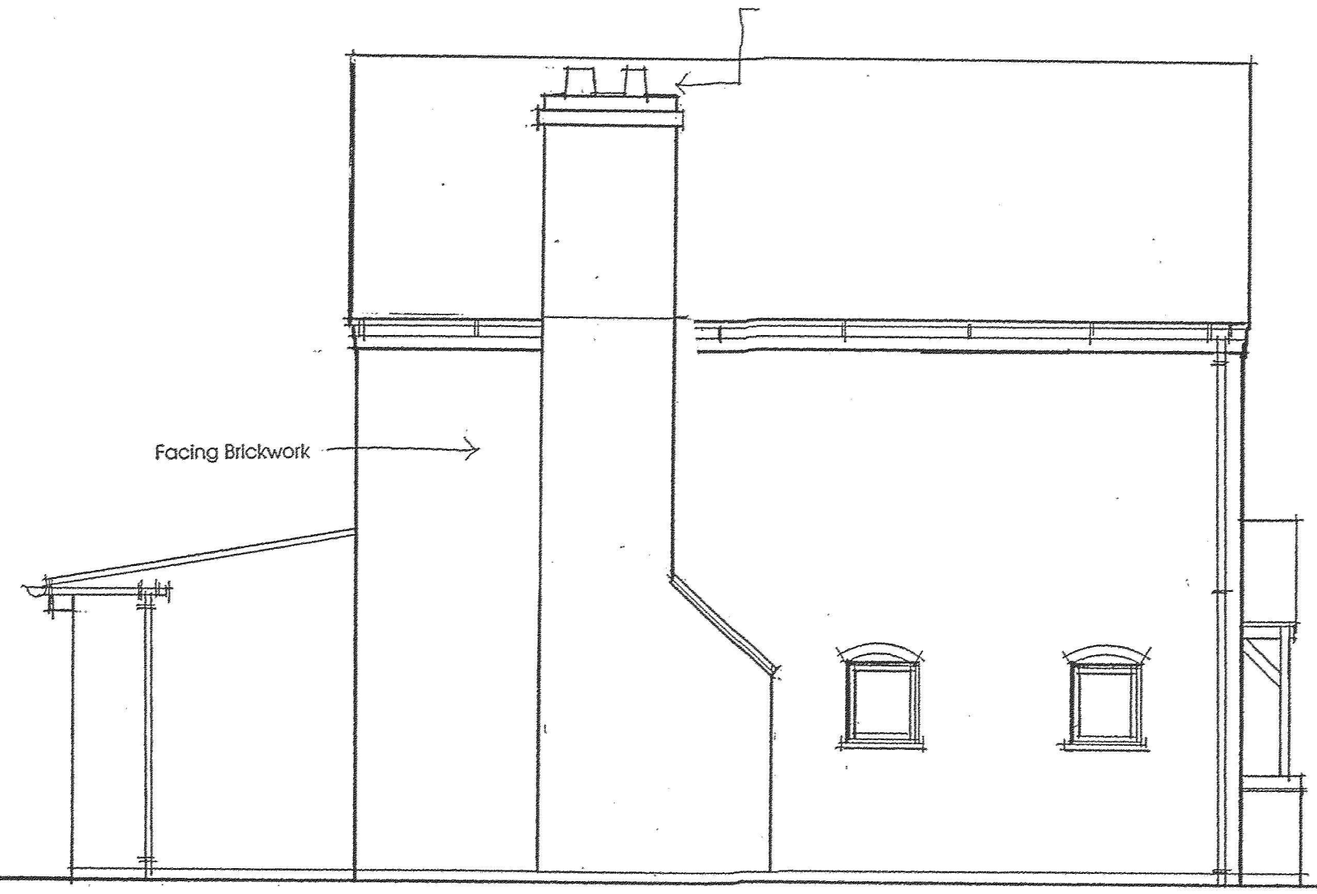

Side

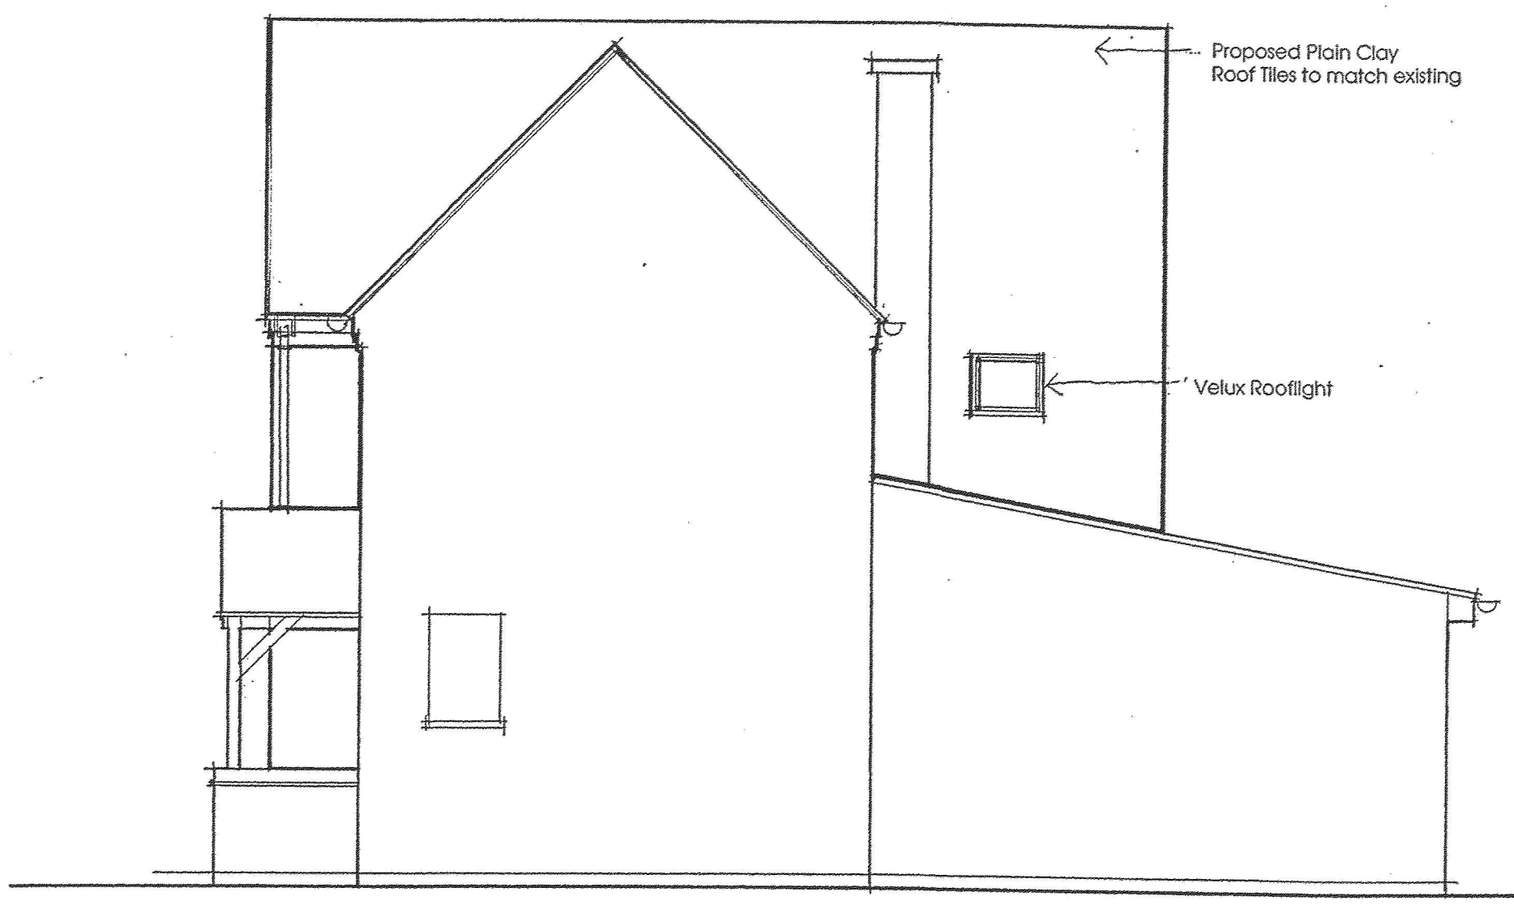

Side



Rear

DEVELOPMENT SERVICES
- 5 MAR 2010
RECEIVED

Proposed Elevations

Proposed 2no Storey Extension, 20 Kennel Lane, Witherley

Scales: 1:50, 1:500, 1:1250

December 2009