
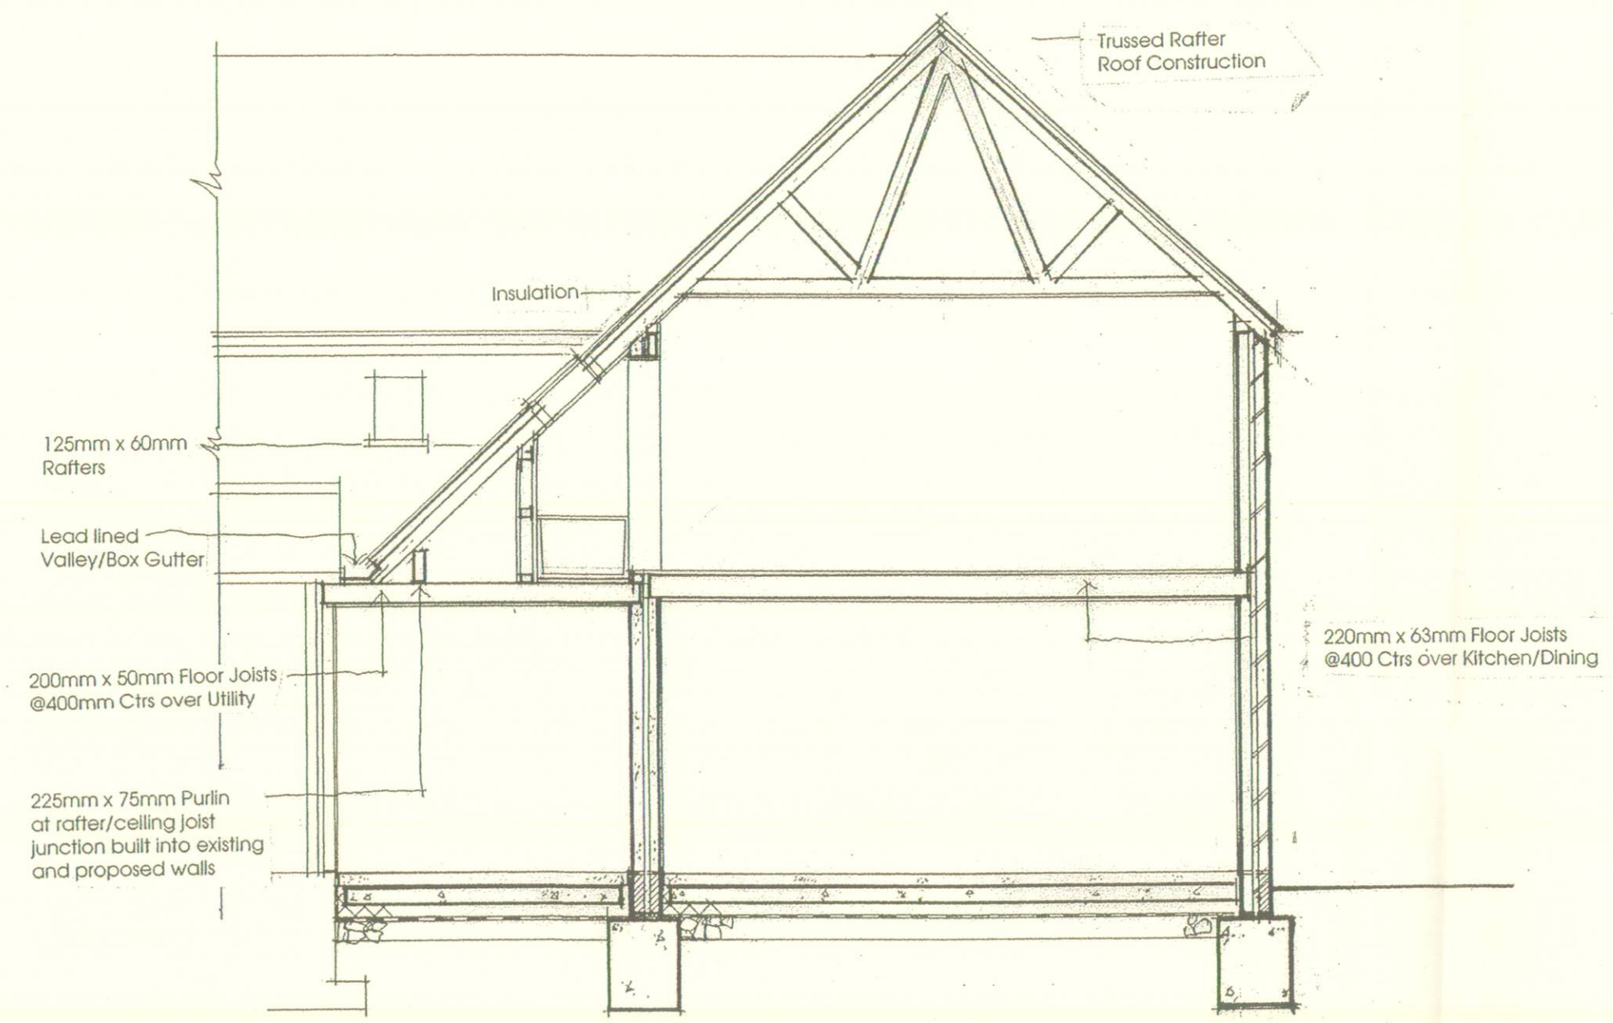


Section

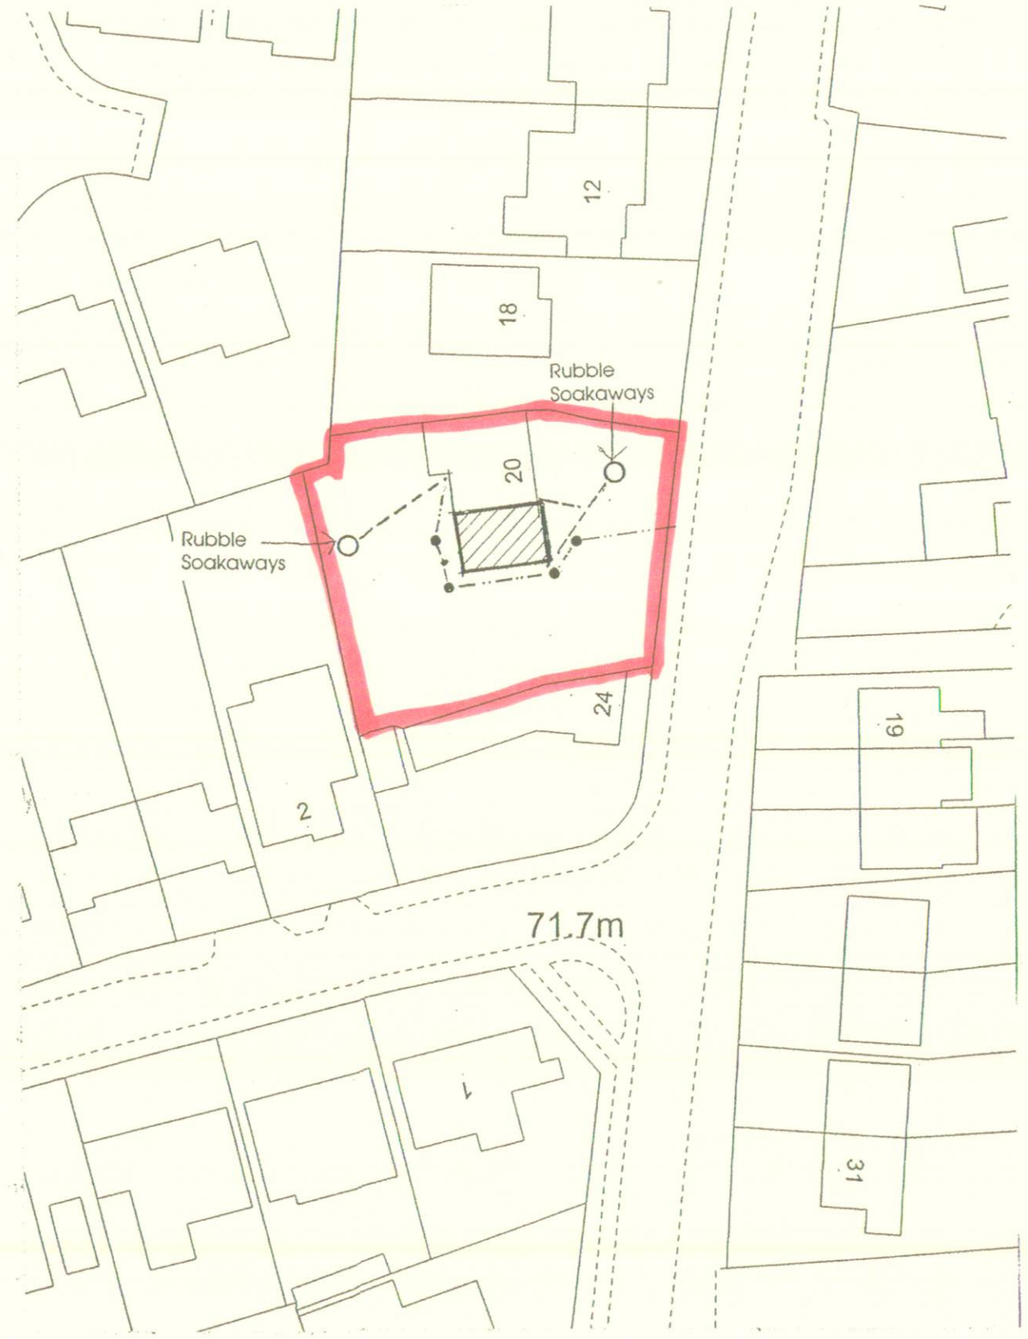

Block Plan 1:500

DEVELOPMENT
SERVICES
- 5 MAR 2010
RECEIVED

Section, Block and Location Plans

Proposed 2no Storey Extension,20 Kennel Lane,Witherley