10/00138/CLU

BDS
HINCKLEY
(01455) 611528

9 THIRLMERE ROAD
HINCKLEY LEICS
LE10 0PE

BUILDING DESIGN SERVICE

DOMESTIC, COMMERCIAL & INDUSTRIAL PROJECT DESIGN

Hinckley & Bosworth Borough Council,
Planning Department,
Council Offices,
Argents Mead,
HINCKLEY,
LE10 1BZ.

04/03/2010.

Dear Sirs,

RE;- Lawful Development Certificate Application for,
37 Welbeck Ave., Burbage, HINCKLEY, LE10 2JH.

Further to the phone call from your Jo Orton, regarding the above Application, please find enclosed an additional Drawing, showing the preferred pitched roof design. If required, a flat roof could be used instead.

Yours faithfully,

MIKE PERKINS.

RECEIVED
- 4 MAR 2010
DEVELOPMENT
SERVICES

DESIGNER: M S Perkins

RECEIVED
- 4 MAR 2010
DEVELOPMENT
SERVICES

SOUTH WEST ELEVATION

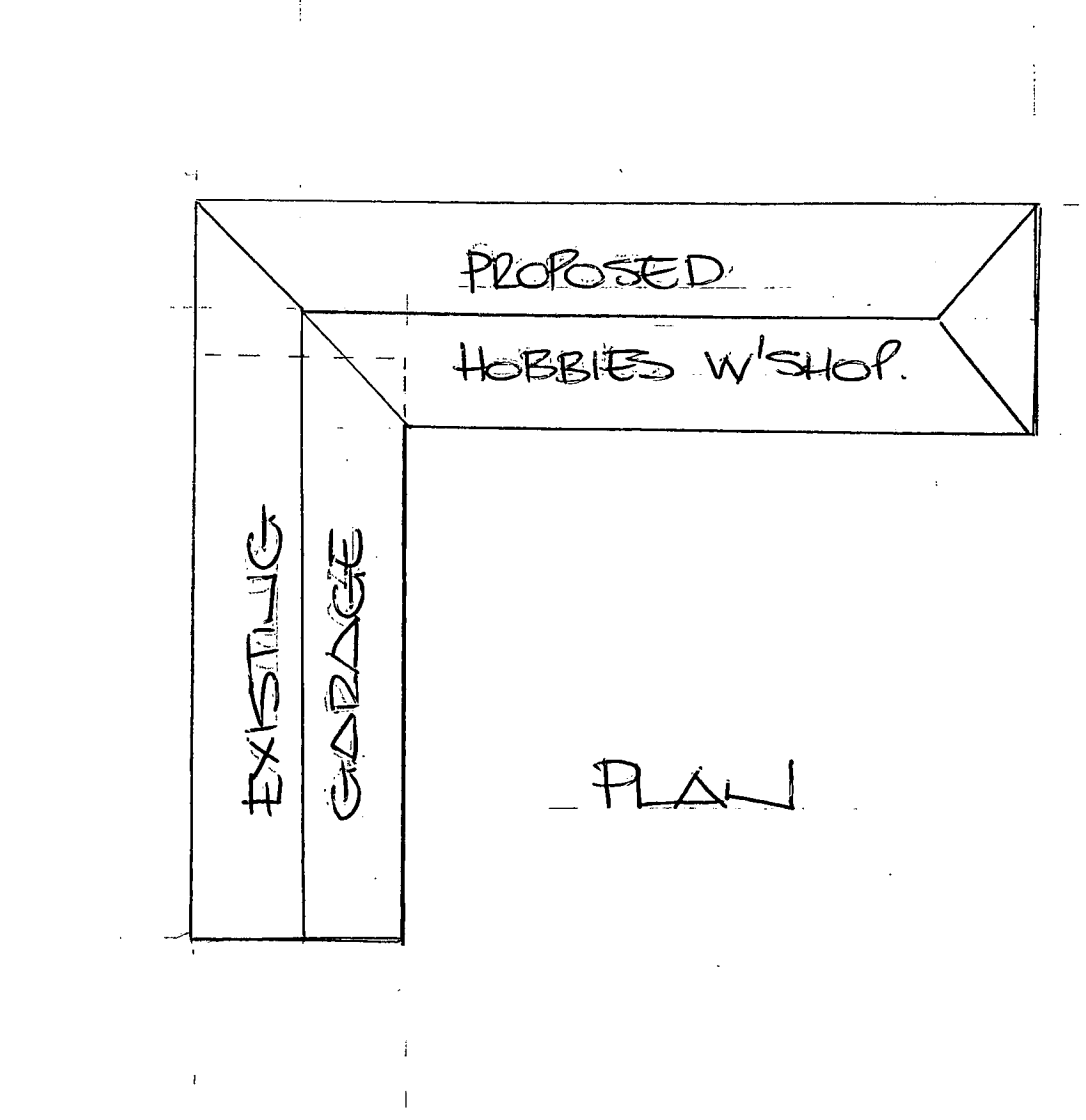

PLAN

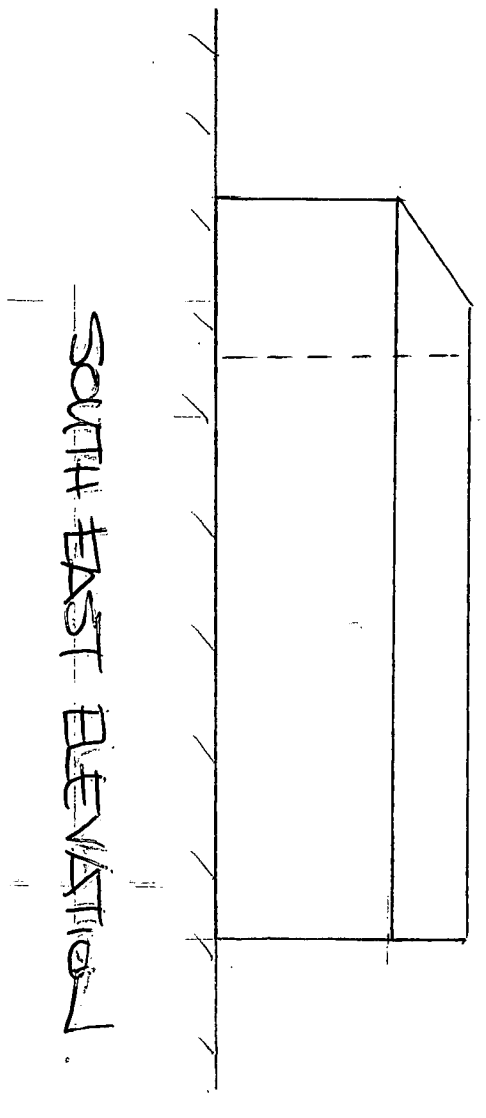

SOUTH EAST ELEVATION

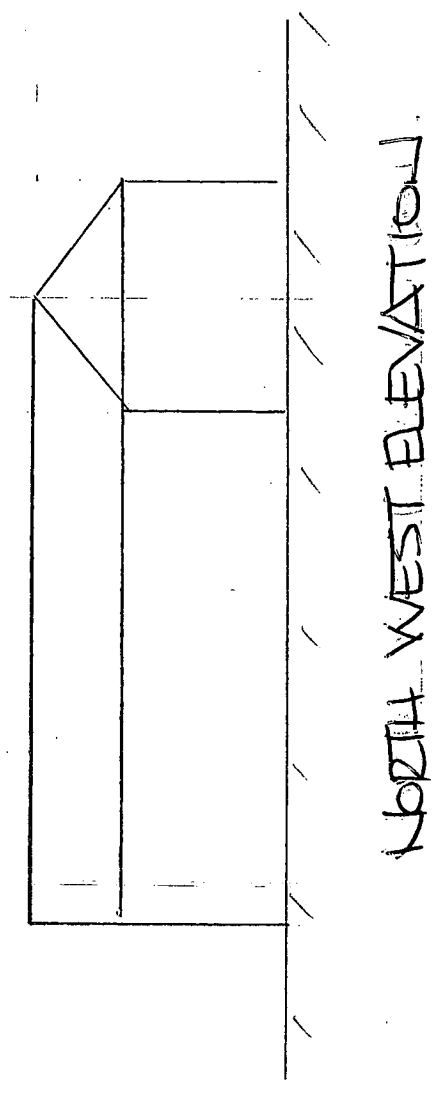

NORTH WEST ELEVATION

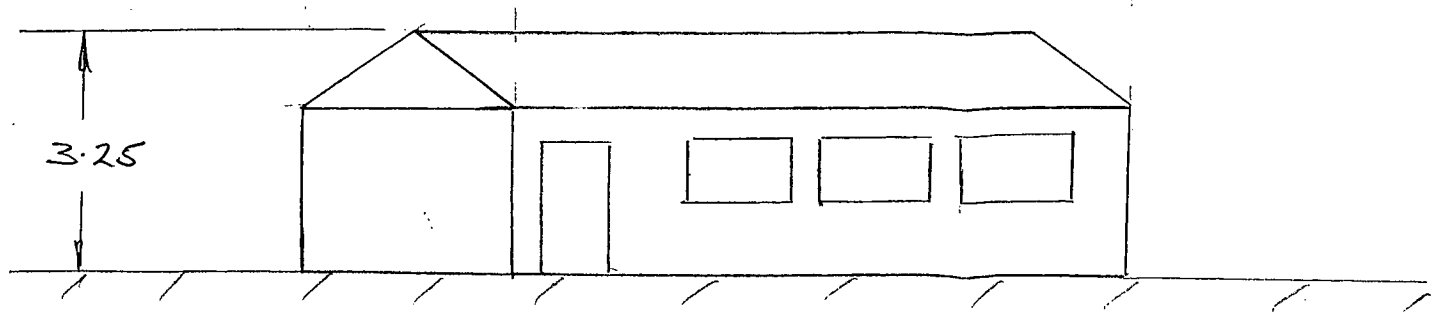

NORTH EAST ELEVATION

37 WELBECK AV.
BURBAGE LE10 2JH

SCALE:- 1:100. ALL OTHER DETAILS AND DIMENSIONS AS PER EARLIER SUBMISSION.

27/02/2010.